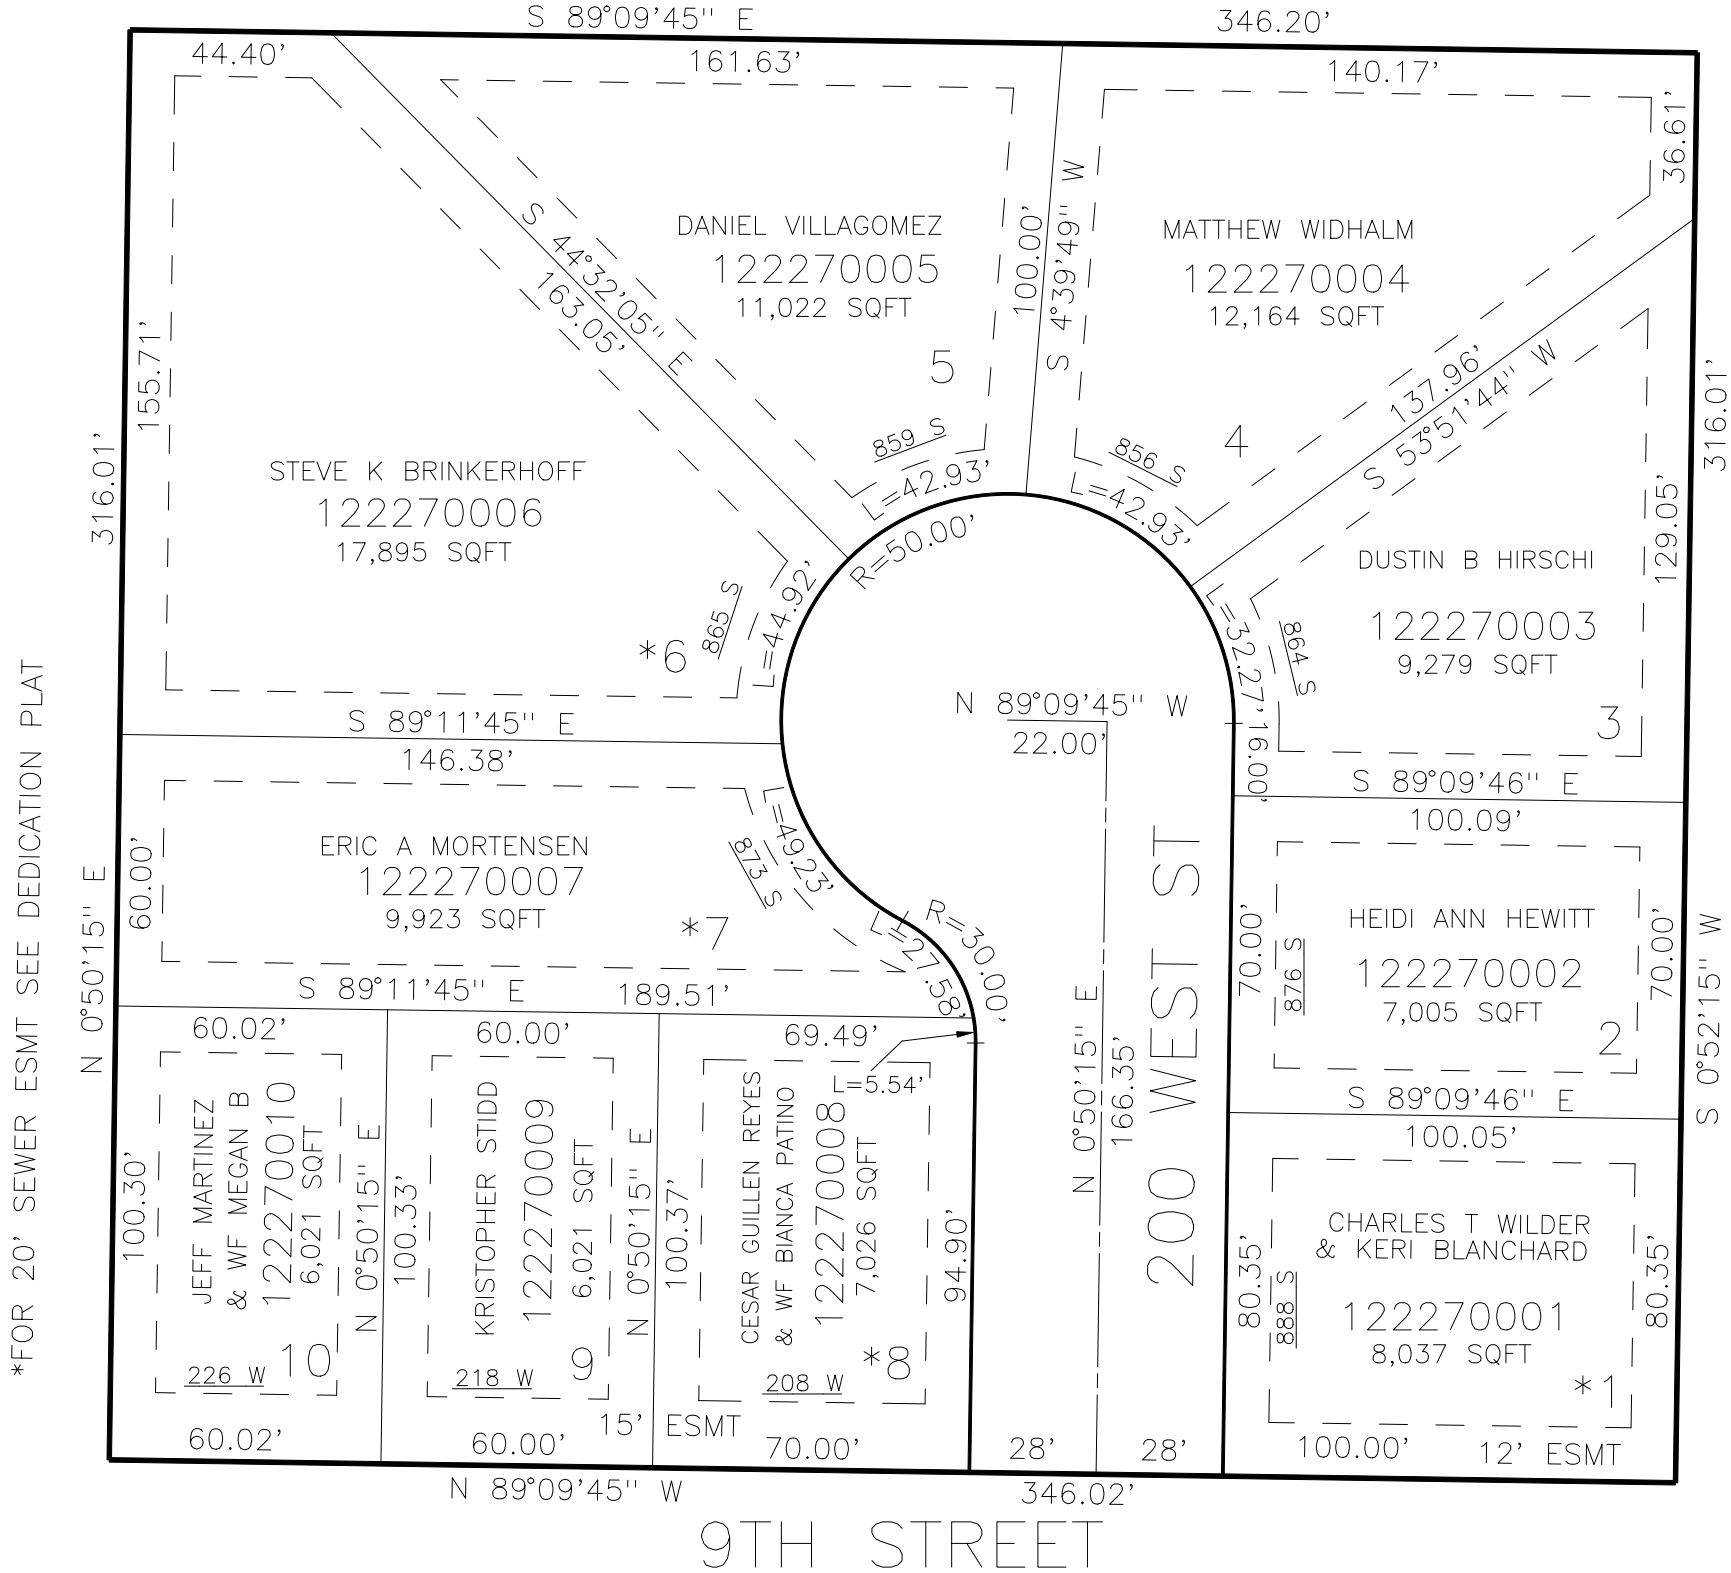

*FOR 20' SEWER ESMT SEE DEDICATION PLAT