PART OF LOTS 4,8,9 & 10, BLOCK 11, PLAT A, OGDEN CITY SURVEY

FROERER PLAZA

A CONDOMINIUM PROJECT

IN OGDEN CITY

SCALE 1" = 40'

TAXING UNIT: 25

UNIT NO.	SERIAL NO.	NAME OF OWNER	COMMON AREA 010810013	% OF OWNERSHIP IN COMMON AREA
1	010810001	CARL E BATCHELOR & WF CARRIE S		
2	010810002	CARL E BATCHELOR & CARRIE S BATCHELOR		
3	010810003	CARRIE S BATCHELOR & WF CARL E		
4	010810004	LISA H MCFARLAND		
5	010810005	LISA H MCFARLAND		
6	010810006	FROERER FAMILY INVESTMENT LLC		
7	010810007	EVERGREEN SOLUTIONS-2 LLC		
8	010810008	TSE INVESTMENT LLC		
9	010810009	TSE INVESTMENT LLC		
10	010810010	FROERER FAMILY INVESTMENT LLC		

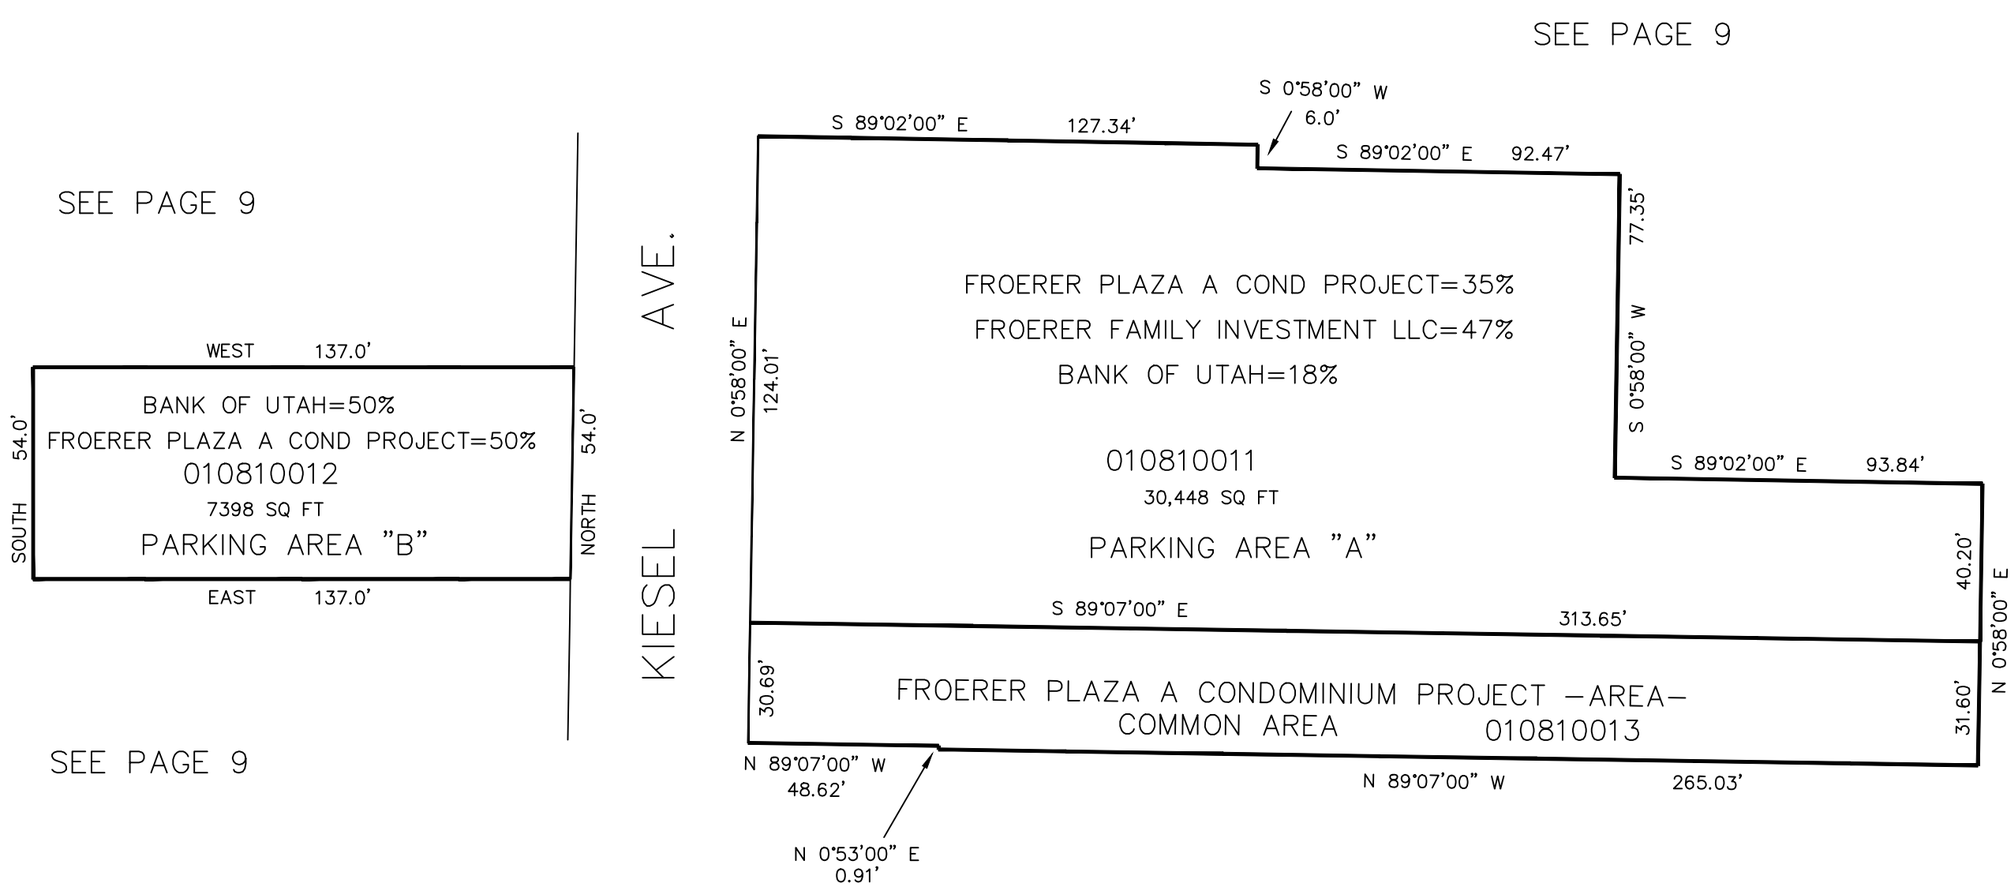

FOR COMPLETE ENG DATA SEE ORIGINAL DEDICATION PLAT IN BOOK 26, PAGE 64 OF RECORDS.

KST 6-90