PART OF BLOCK 26, PLAT "A", OGDEN CITY SURVEY

OGDEN CITY CENTRE AMENDED

A UTAH CONDOMINIUM PROJECT

IN OGDEN CITY

TAXING UNIT: 224

SCALE 1" = 30'

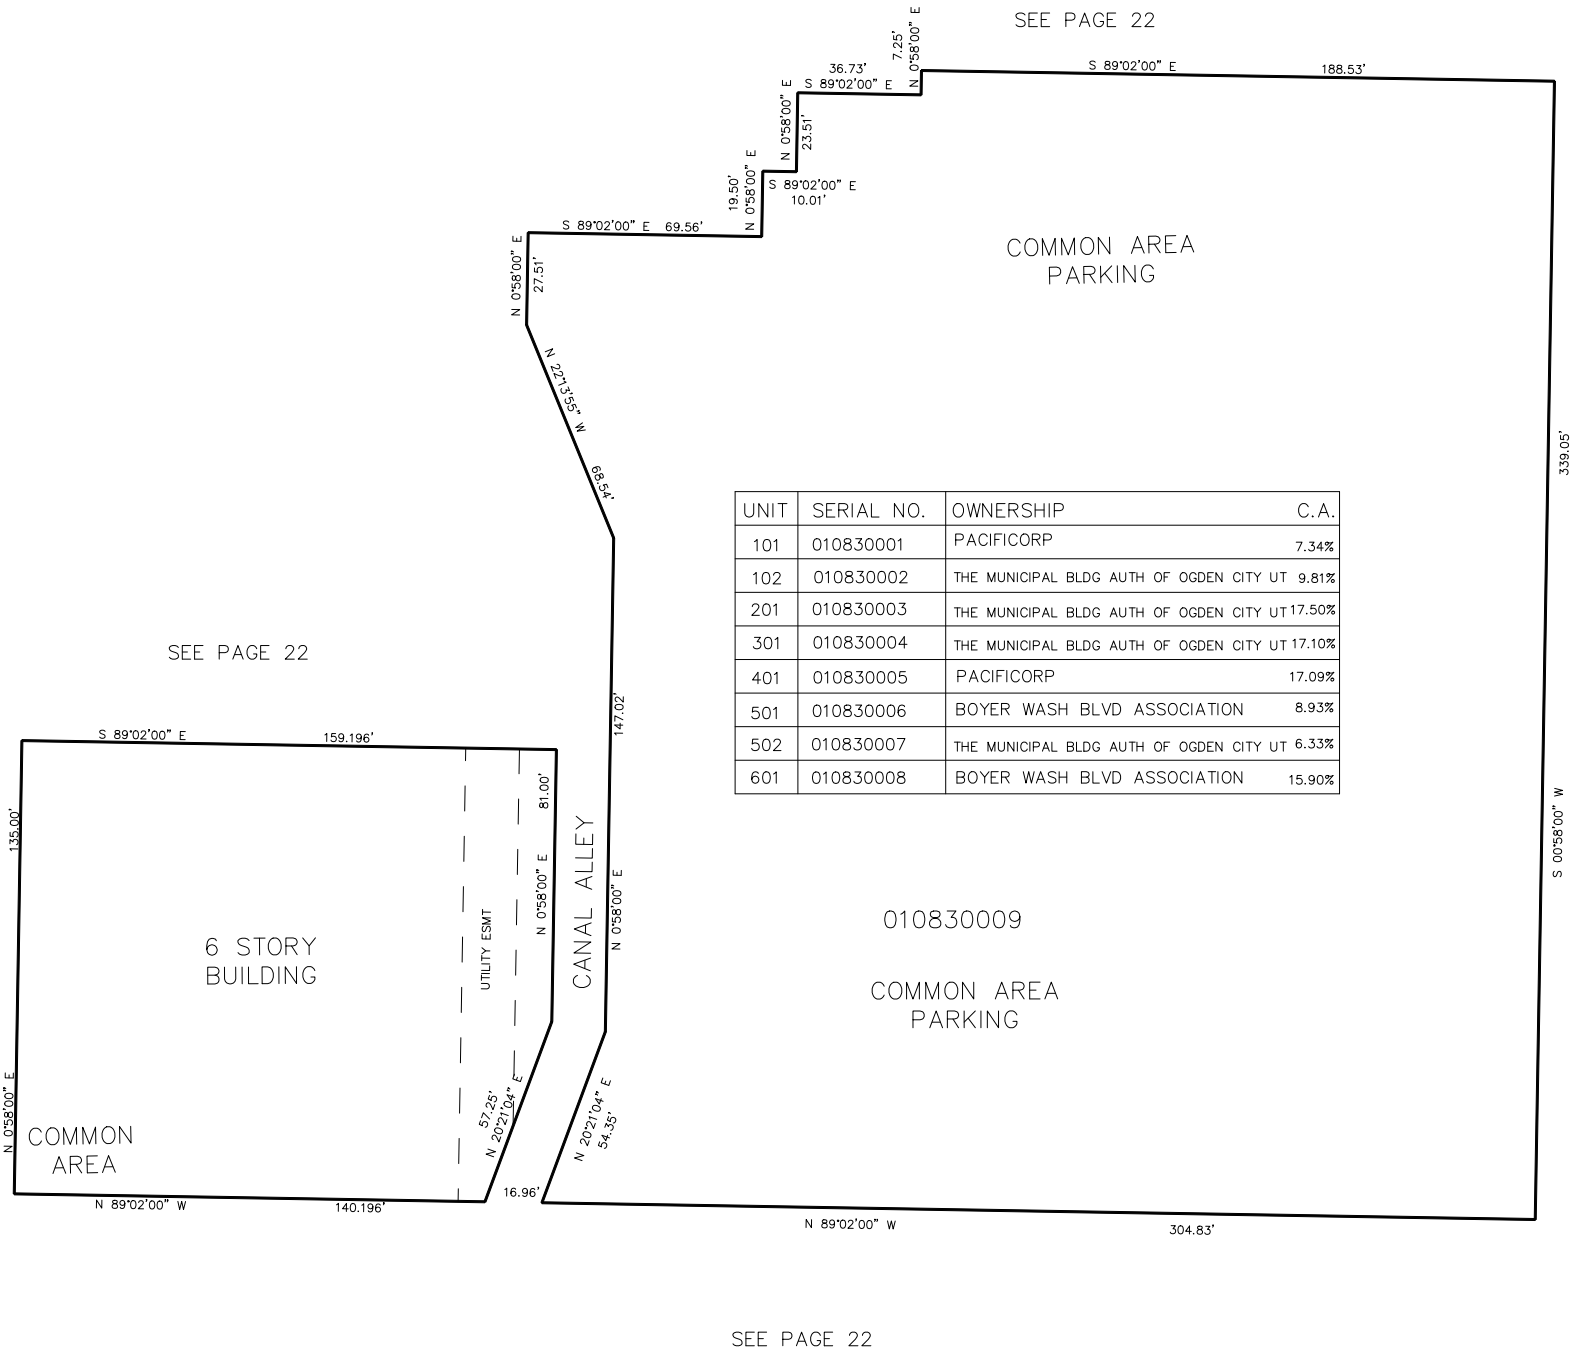

UNIT	SERIAL NO.	OWNERSHIP	C.A.
101	010830001	PACIFICORP	7.34%
102	010830002	THE MUNICIPAL BLDG AUTH OF OGDEN CITY UT	9.81%
201	010830003	THE MUNICIPAL BLDG AUTH OF OGDEN CITY UT	17.50%
301	010830004	THE MUNICIPAL BLDG AUTH OF OGDEN CITY UT	17.10%
401	010830005	PACIFICORP	17.09%
501	010830006	BOYER WASH BLVD ASSOCIATION	8.93%
502	010830007	THE MUNICIPAL BLDG AUTH OF OGDEN CITY UT	6.33%
601	010830008	BOYER WASH BLVD ASSOCIATION	15.90%

FOR AMENDED DEDICATION PLAT
SEE BOOK 47, PAGE 1 OF RECORDS.

FOR COMPLETE ENG DATA SEE
ORIGINAL DEDICATION PLAT IN
BOOK 34, PAGES 97 TO 101
OF RECORDS.

L.D.F. 12-92