A PART LOTS 2,4,7,8 AND ALL OF LOTS 3, & 9 OF BLOCK 10, PLAT B, OGDEN CITY SURVEY
ALSO A PART OF THE S.E.1/4 OF SECTION 28, T.6N.,R.1W., SLB&M, U.S. SURVEY

LEGACY PARK

TAXING UNIT: 237

IN OGDEN CITY
SCALE 1" = 50'

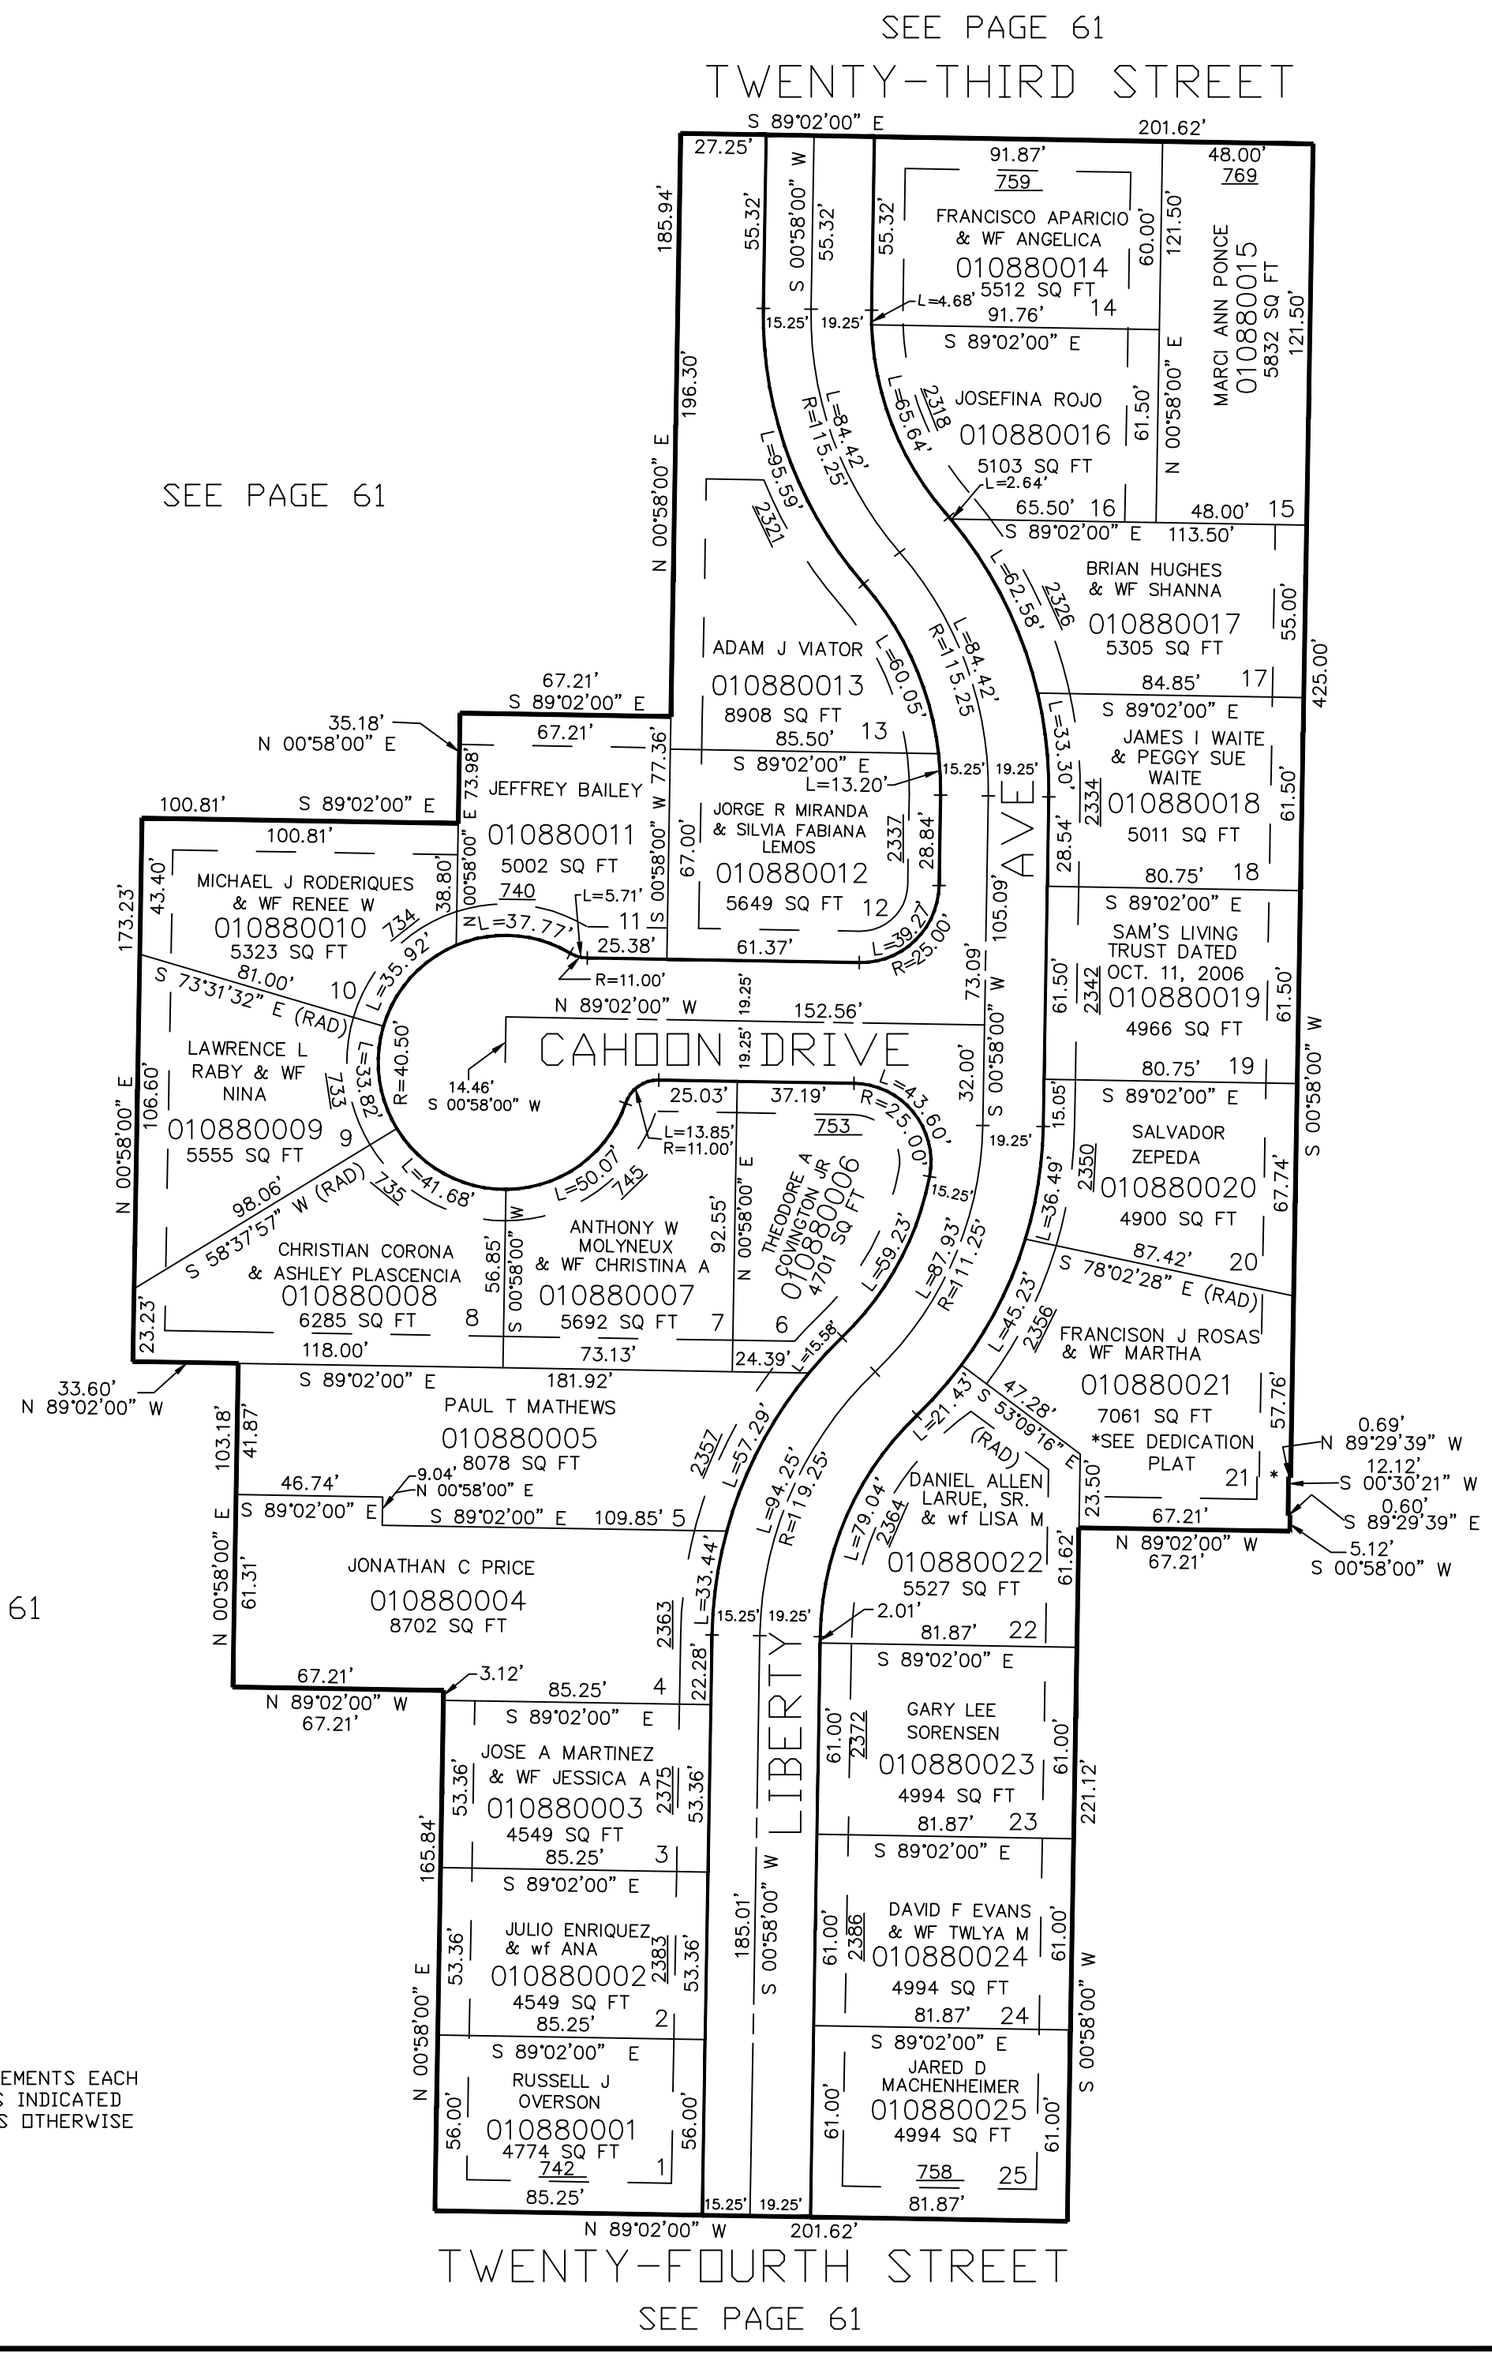

SEE PAGE 61

SEE PAGE 61

10' UTILITY & DRAINAGE EASEMENTS EACH SIDE OF PROPERTY LINES AS INDICATED BY DASHED LINES EXCEPT AS OTHERWISE SHOWN.

FOR COMPLETE ENG DATA SEE ORIGINAL DEDICATION PLAT IN BOOK 51, PAGE 5 OF RECORDS.

JAR 12 -99