PART OF BLOCK 32, PLAT "A", OGDEN CITY SURVEY

OGDEN CITY ENTERTAINMENT SUBDIVISION–PHASE 2 (AMENDED)
LOT 11 2ND AMENDMENT

IN OGDEN CITY

TAXING UNIT: 93

SCALE 1" = 50'

SEE PAGE 99

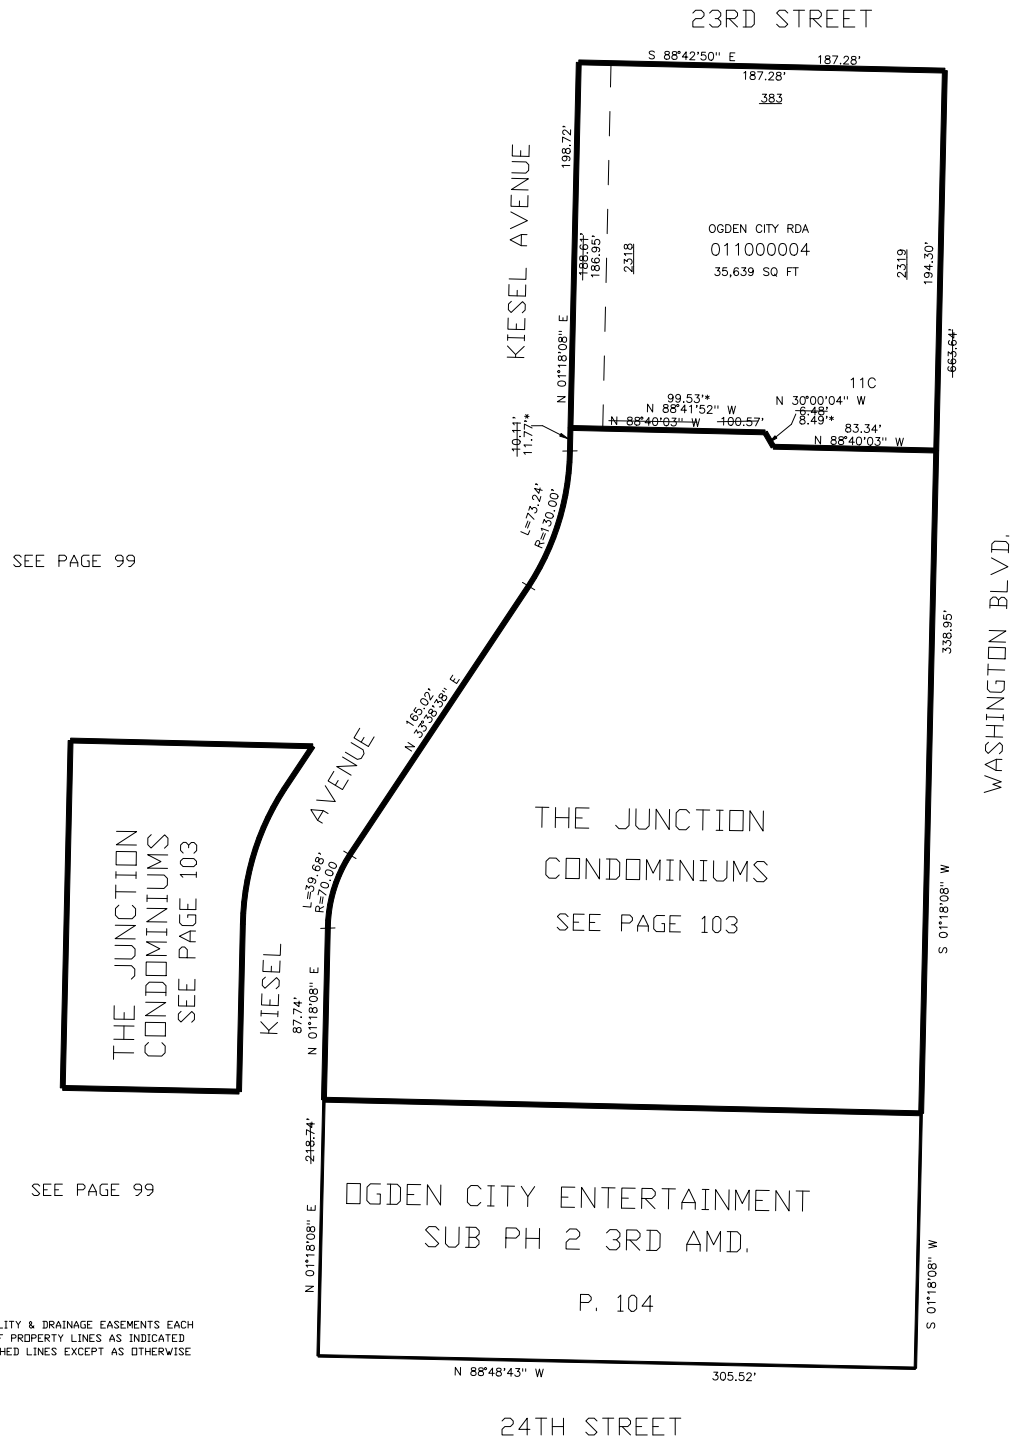

*SEE PROPERTY LINE ADJUSTMENT RECORDED 27–AUG–2008 E#2361731

FOR COMPLETE ENG DATA SEE ORIGINAL DEDICATION PLAT IN BOOK 65, PAGE 56 OF RECORDS.

10' UTILITY & DRAINAGE EASEMENTS EACH SIDE OF PROPERTY LINES AS INDICATED BY DASHED LINES EXCEPT AS OTHERWISE SHOWN.