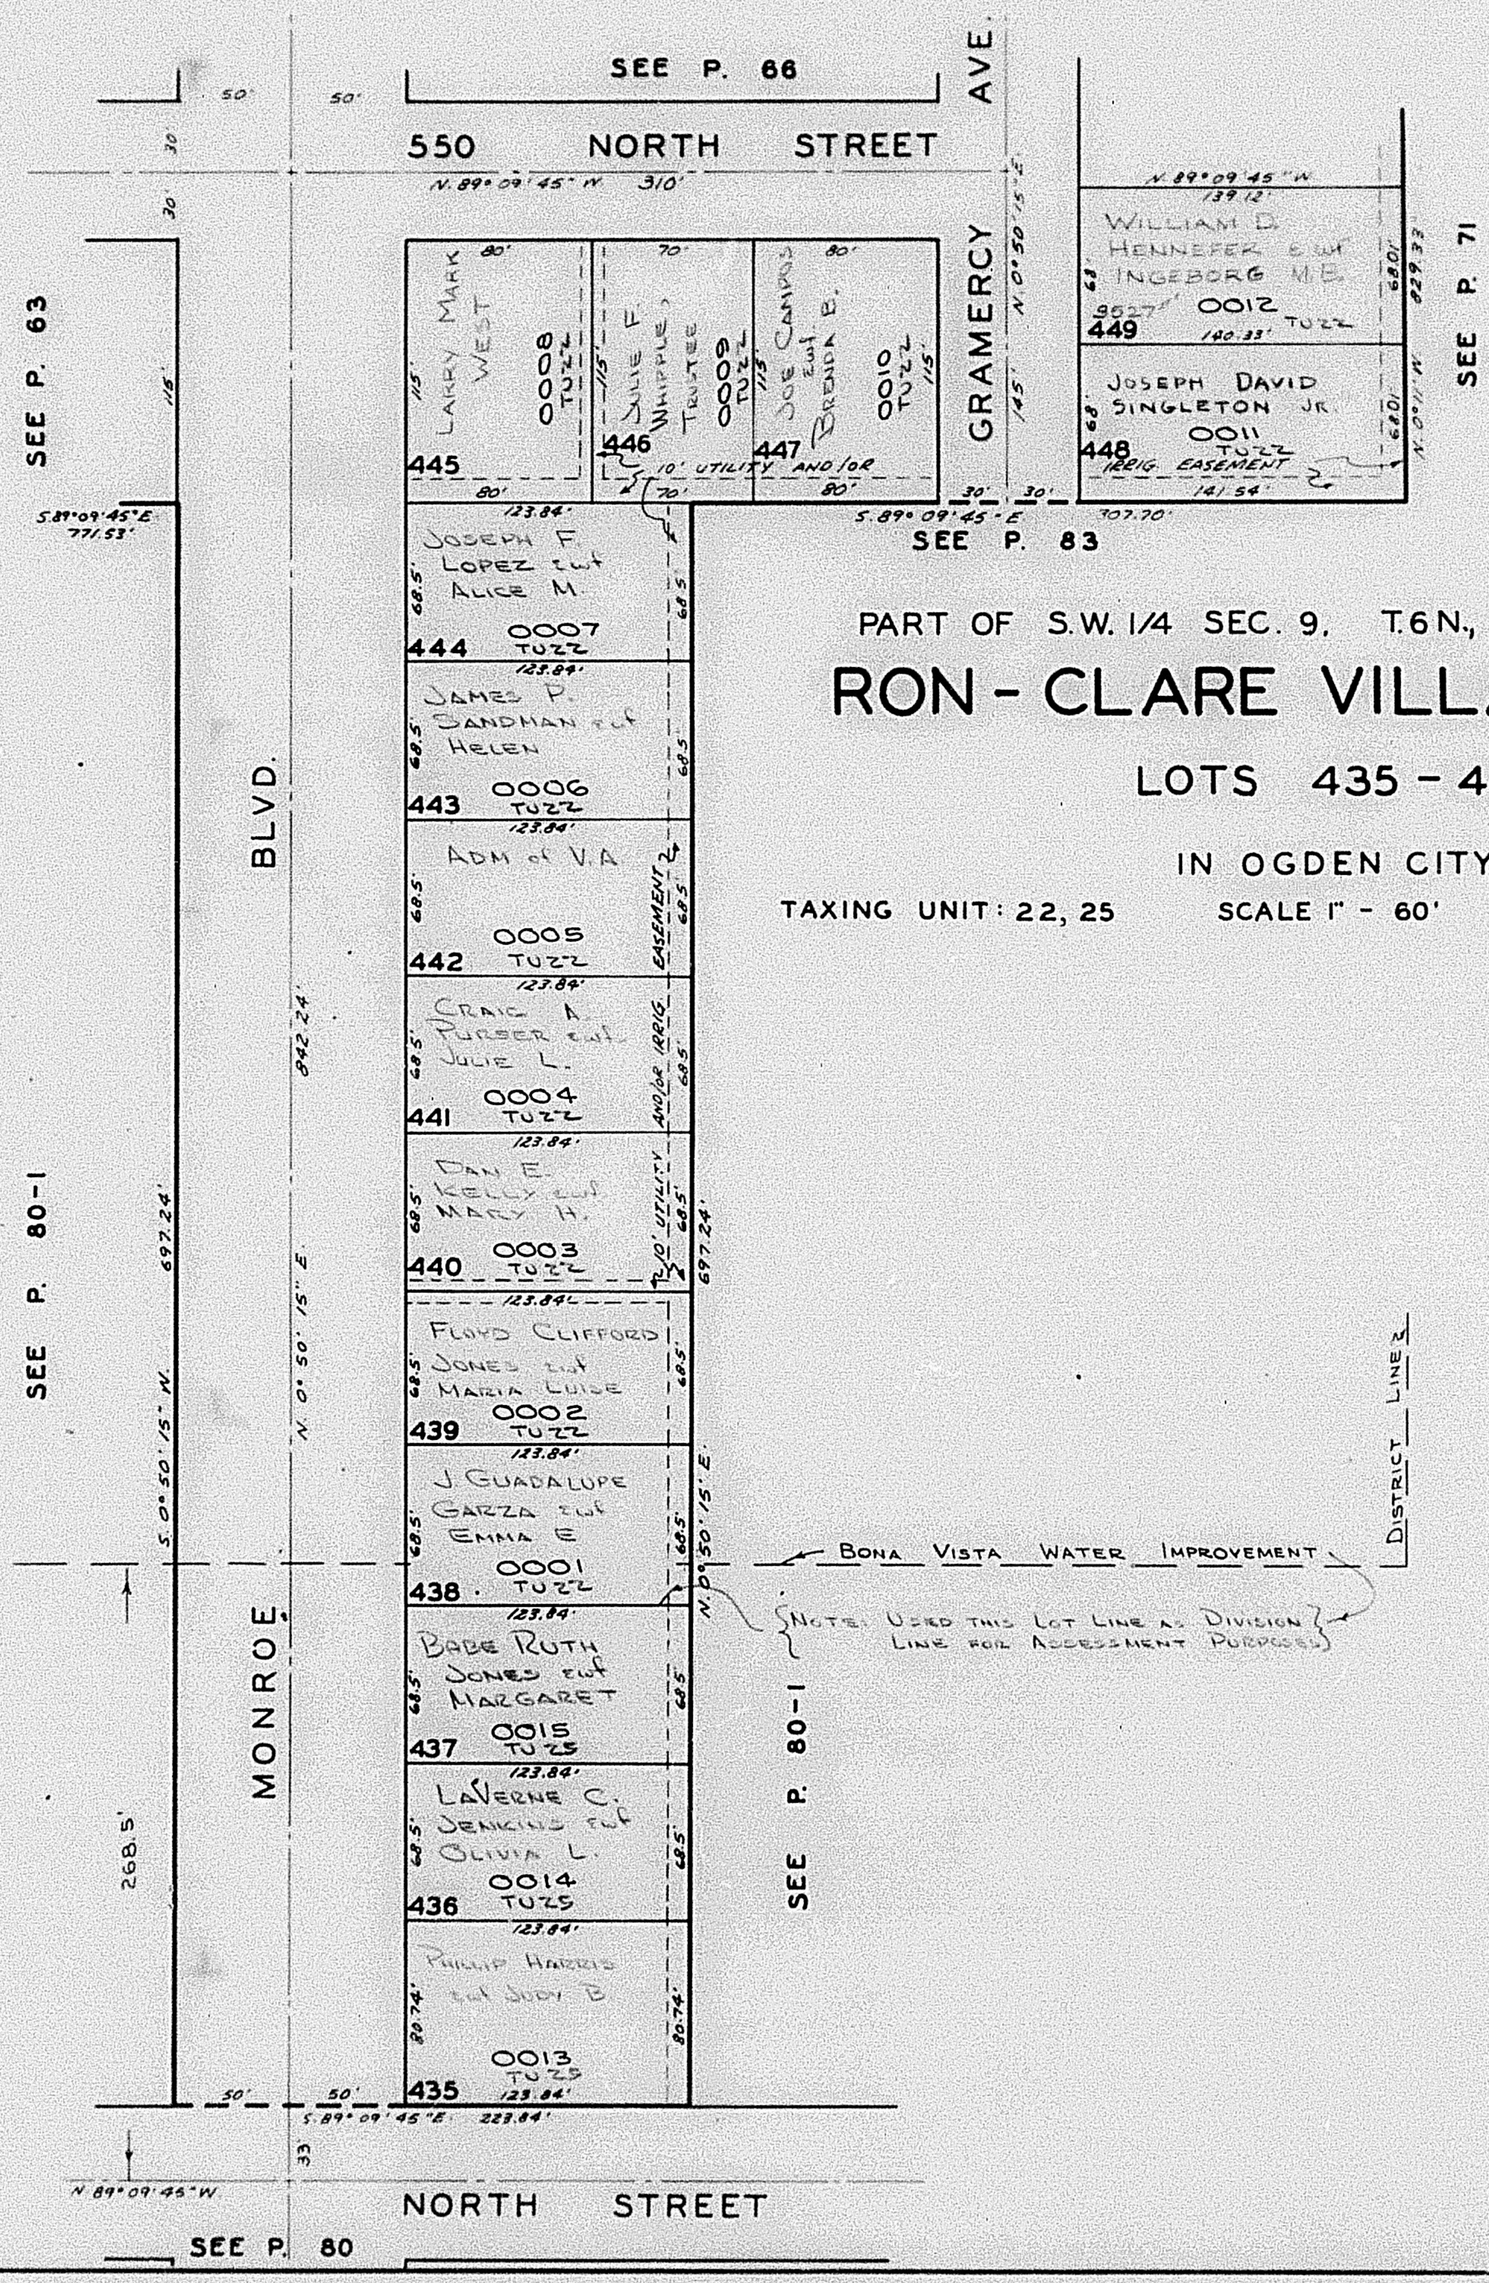
SEE P. 66
550 NORTH STREET
N. 89° 09' 45" W. 310'
GRAMERCY AVE.
SEE P. 63
SEE P. 71
SEE P. 83
SEE P. 80-1
MONROE BLVD.
NORTH STREET
SEE P. 80
PART OF S.W. 1/4 SEC. 9, T.6N., R.1W., S.L.B.&M.
RON - CLARE VILLAGE NO.4
LOTS 435 - 449
IN OGDEN CITY
TAXING UNIT: 22, 25
SCALE 1" - 60'
PREFIX: 11-065
445 LARRY MARK WEST 0008 TU22
446 JULIE F. WHIPPLE, TRUSTEE 0009 TU22
447 JOE CANIPOS JR. & BRENDA B. 0010 TU22
10' UTILITY AND/OR IRRIG. EASEMENT
449 WILLIAM D. HENNEFER & WF INGEBORG M.E. 0012 TU22
448 JOSEPH DAVID SINGLETON JR. 0011 TU22
IRRIG. EASEMENT
444 JOSEPH F. LOPEZ & WF ALICE M. 0007 TU22
443 JAMES P. SANDMAN & WF HELEN 0006 TU22
442 ADM of V.A. 0005 TU22
EASEMENT
441 CRAIG A. PURSER & WF JULIE L. 0004 TU22
AND/OR IRRIG.
440 DAN E. KELLY & WF MARY H. 0003 TU22
10' UTILITY
439 FLOYD CLIFFORD JONES & WF MARIA LUISE 0002 TU22
438 J. GUADALUPE GARZA & WF EMMA E 0001 TU22
437 BABE RUTH JONES & WF MARGARET 0015 TU25
436 LAVERNE C. JENKINS & WF OLIVIA L. 0014 TU25
435 PHILLIP HARRIS & WF JUDY B 0013 TU25
BONA VISTA WATER IMPROVEMENT DISTRICT LINE
NOTE: USED THIS LOT LINE AS DIVISION LINE FOR ASSESSMENT PURPOSES
S. 89° 09' 45" E. 771.53'
S. 0° 50' 15" W. 697.24'
N. 0° 50' 15" E. 842.24'
S. 89° 09' 45" E. 223.84'
N. 89° 09' 45" W.
268.5'
33'
50'
30'
115'
80'
70'
145'
68.5'
80.74'
123.84'
140.33'
141.54'
139.12'
707.70'
229.33'