PART OF S. W. 1/4 OF SEC. 9, T.6 N., R. 1 W., S. L. B. & M.

ACADEMY HEIGHTS ADDITION

BLOCKS 4, 5 & PART OF BLOCKS 3 & 6

FIRST ADDITION TO ACADEMY HEIGHTS

BLOCKS 1 & 2

TAXING UNIT: 25

IN OGDEN CITY

PREFIX: 11-082

SCALE 1" = 100'

SEE PAGE 80-1

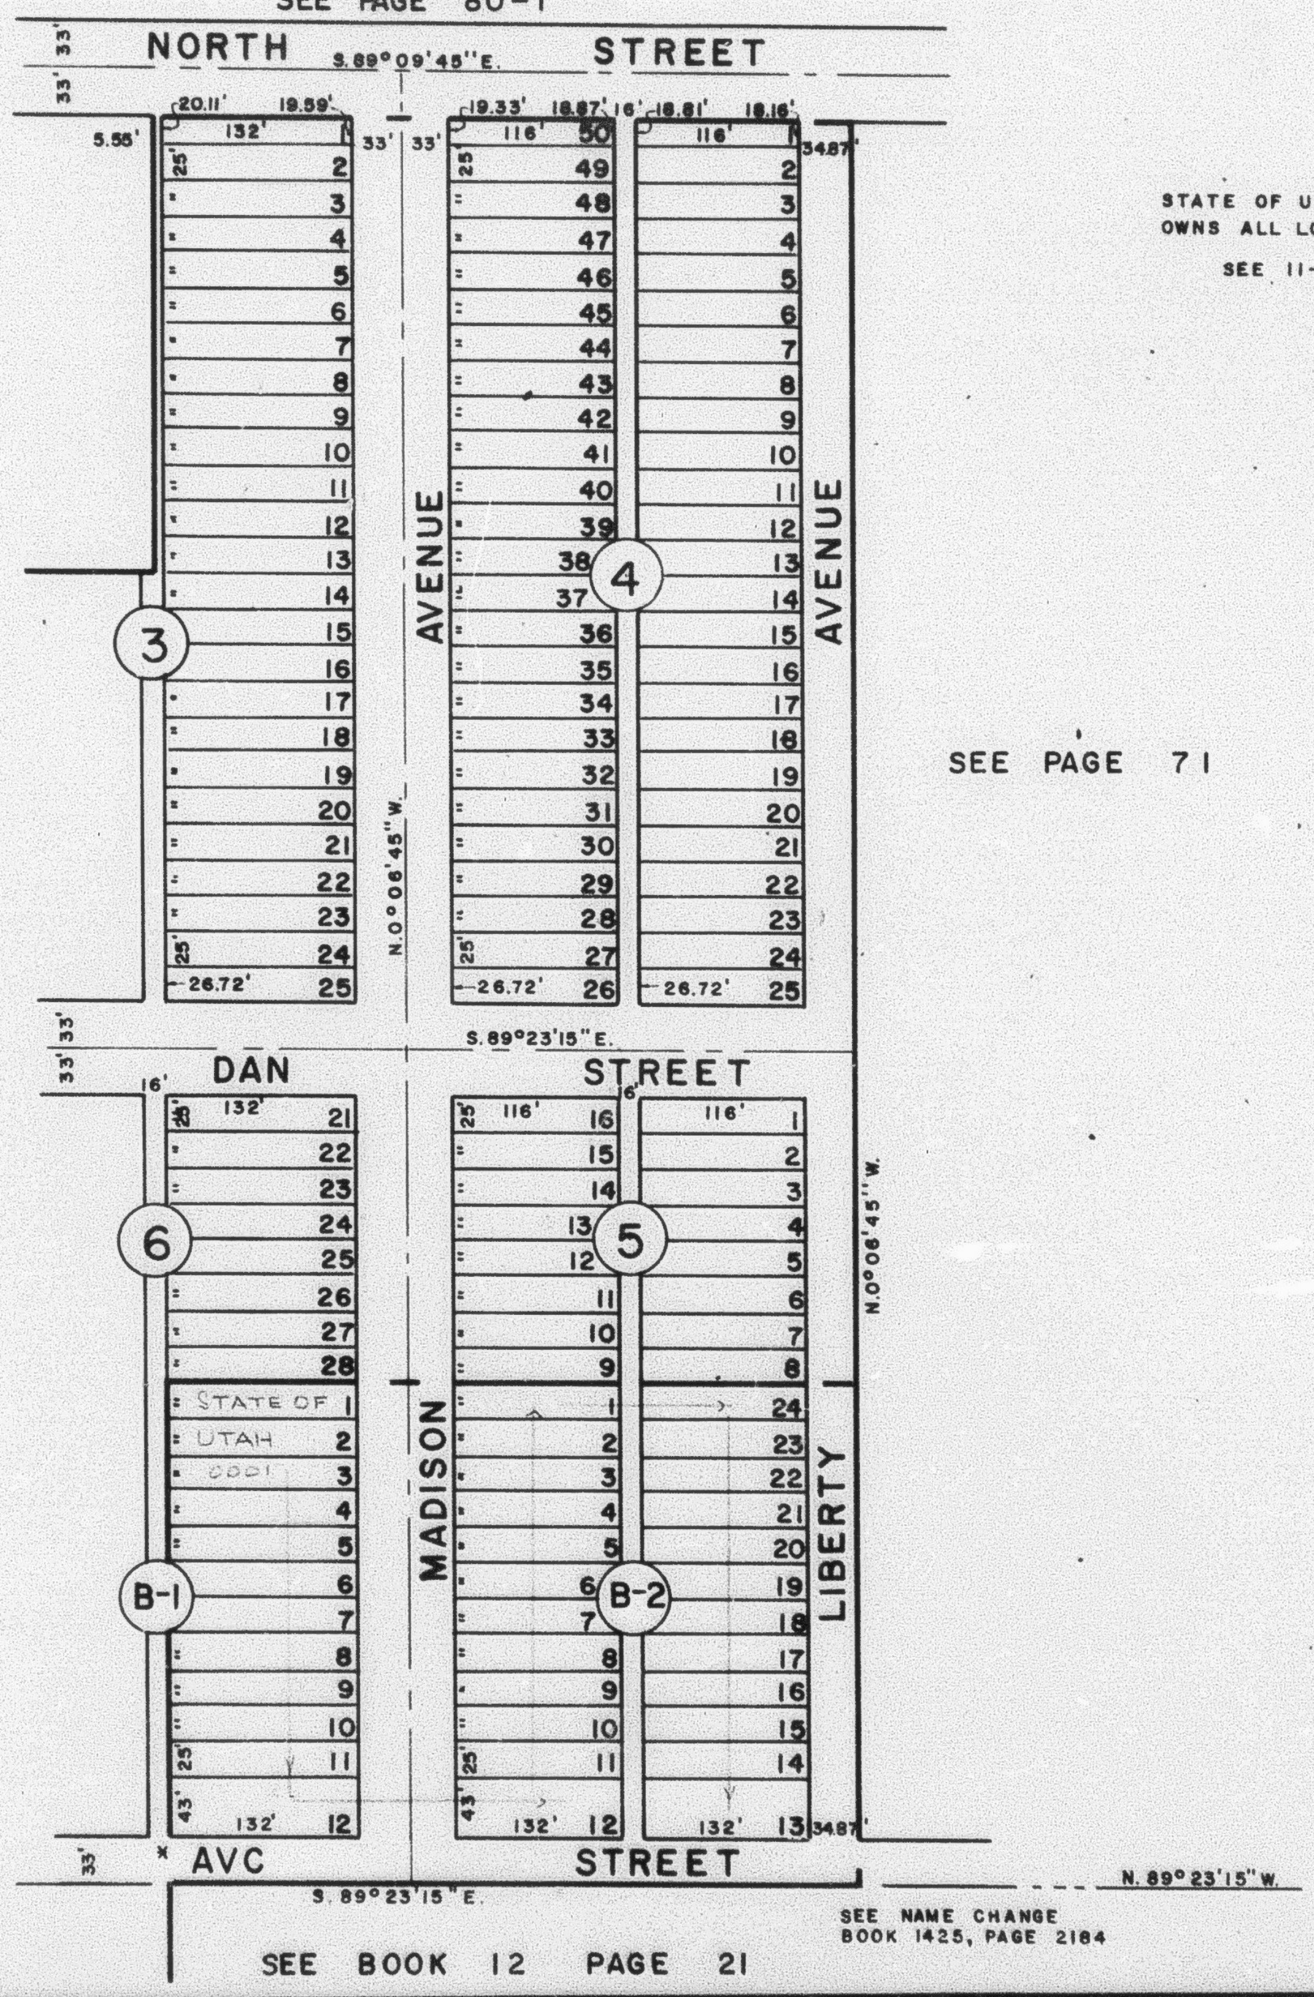

STATE OF UTAH (INDUSTRIAL SCHOOL) OWNS ALL LOTS NOT OTHERWISE SHOWN

SEE 11-081-0001

SEE PAGE 81

SEE PAGE 71

SEE NAME CHANGE BOOK 1425, PAGE 2184

SEE BOOK 12 PAGE 21

W.F.J. 11-70