PART N.1/2, SEC. 4, T.6N., R.1W., & PART S.1/2, SEC. 33, T.7N., R.1W., S.L.B.&M.

GREENFIELD SUBDIVISION PHASE 1

TAXING UNIT: 10

IN NORTH OGDEN CITY

SCALE 1" = 50'

PREFIX: 11-200

EXCEPT WHERE OTHERWISE SHOWN, ALL LOTS OWNED BY: J. & W. INVESTMENT CO.

SEE BOOK 17, PAGE 76

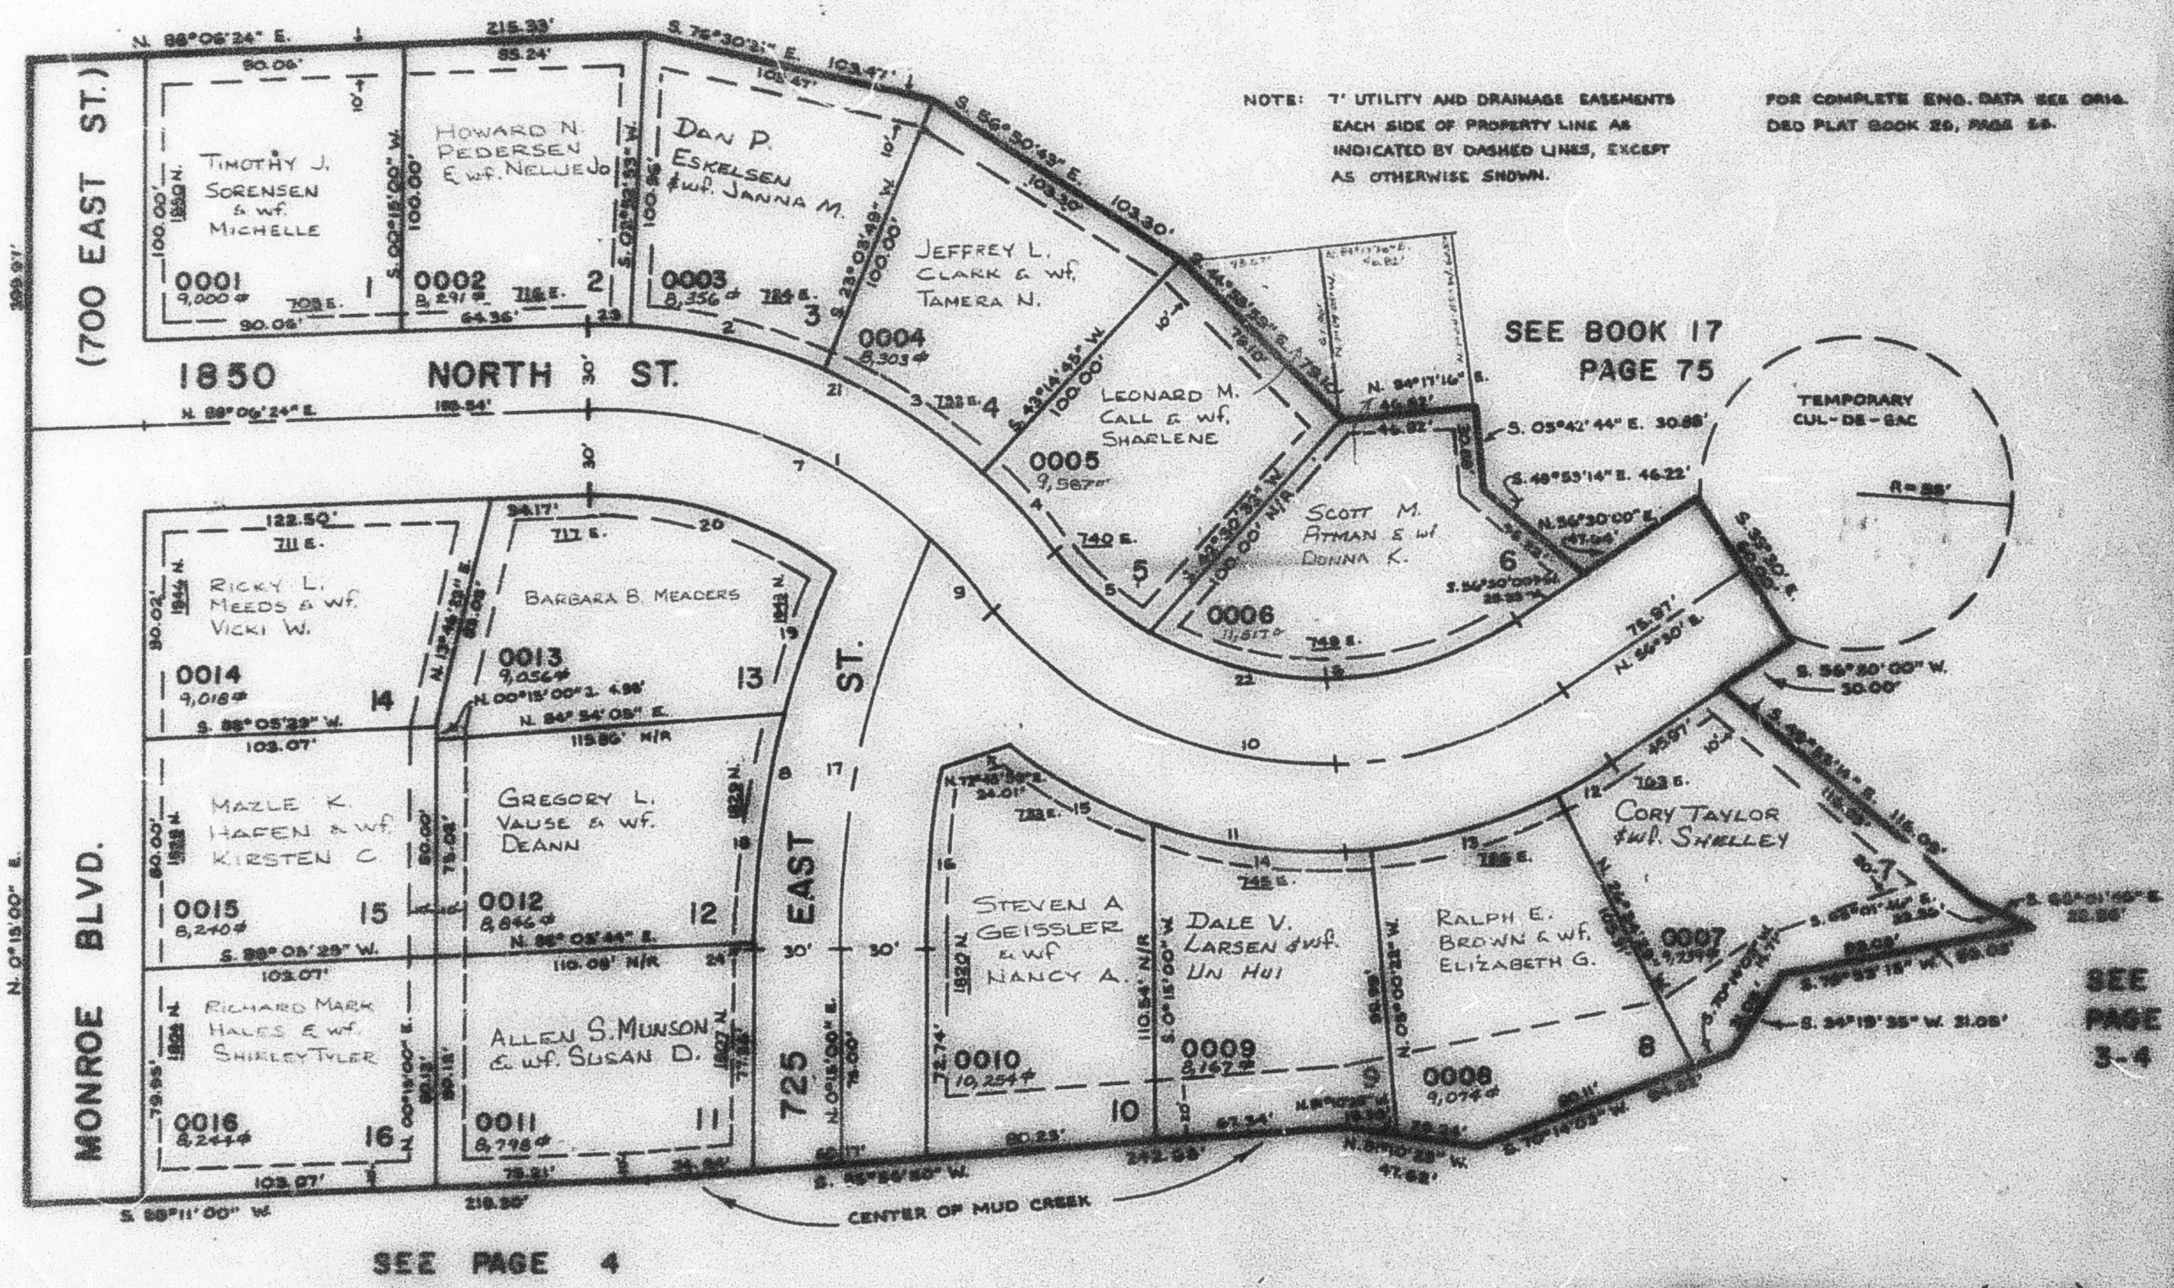

NOTE: 7' UTILITY AND DRAINAGE EASEMENTS EACH SIDE OF PROPERTY LINE AS INDICATED BY DASHED LINES, EXCEPT AS OTHERWISE SHOWN.

FOR COMPLETE ENG. DATA SEE ORIG. DED PLAT BOOK 26, PAGE 56.

* SEE CORRECTION AFFIDAVIT (1477-1918)

CURVE DATA

	1	2	3	4	5	6	7	8	9	10	11	12
Δ=	98°22'38"	20°10'56"	20°10'56"	10°14'17"	21°58'10"	68°00'52"	46°21'18"	20°56'24"	10°01'20"	84°59'02"	71°56'27"	06°55'31"
R=	164.78'	194.78	194.78'	194.78'	120.00'	120.00'	164.78'	300.00'	164.78'	150.00'	180.00'	180.00'
A=	282.26'	68.61'	68.61'	34.50'	46.01'	136.17'	130.44'	176.88'	30.82'	222.73'	226.01'	21.75'
T=	86.47	34.66'	34.66'	17.45'	23.29'	76.97'	69.95'	70.93'	14.49'	142.31'	130.69'	10.88'
CH=	155.13'	68.26'	68.26'	34.78'	45.72'	128.88'	127.06'	128.11'	28.79'	206.48'	211.48'	21.74'
	S.64°12'17" E.	S.77°01'39" E.	S.56°30'43" E.	S.49°38'06" E.	N.47°30'09" W.	S.23°00'35" W.	S.68°12'51" E.	N.10°46'13" E.	S.41°21'35" E.	S.80°00'29" E.	N.81°21'46" W.	S.58°27'46" W.

	13	14	15	16	17	18	19	20	21	22	23	24
Δ=	21°36'07"	26°59'05"	15°27'45"	11°38'18"	24°27'45"	12°38'36"	06°12'45"	36°43'33"	38°22'36"	86°58'02"	04°46'30"	00°19'04"
R=	180.00'	270.00'	180.00'	330.00'	350.00'	380.00'	380.00'	124.78'	164.78'	120.00'	196.78'	380.00'
A=	67.76'	126.49'	48.60'	66.00'	148.44'	83.76'	59.41'	80.30'	108.26'	182.18'	16.83'	1.67'
T=	34.28'	64.69'	24.83'	33.61'	75.28'	41.84'	27.59'	41.14'	56.21'	113.64'	8.42'	0.85'
CH=	67.36'	127.57'	47.79'	66.00'	146.52'	83.66'	59.40'	80.02'	105.01'	165.19'	16.82'	1.67'
	S.14°32'28" W.	N.82°20'45" W.	N.62°47'23" W.	N.06°04'08" E.	S.12°28'56" W.	N.06°44'21" E.	N.11°08'02" E.	N.19°36'40" W.	S.64°12'17" E.	N.80°00'29" W.	S.58°30'31" E.	N.00°22'38" E.