

PART OF SW 1/4 SEC. 5. T6N. R1W. S.L.B. 8 M.
THE COLONY SUBDIVISION NO. 4

204

TAXING UNIT: 20

HARRISVILLE CITY

PREFIX: H-204

SCALE 1" TO 50'


EXCEPT WHERE OTHERWISE SHOWN
ALL LOTS OWNED BY
CHS DEVELOPMENT, INC.

SEE PAGE 185

SEE PAGE 196

SEE PAGE 18

SEE PAGE 18

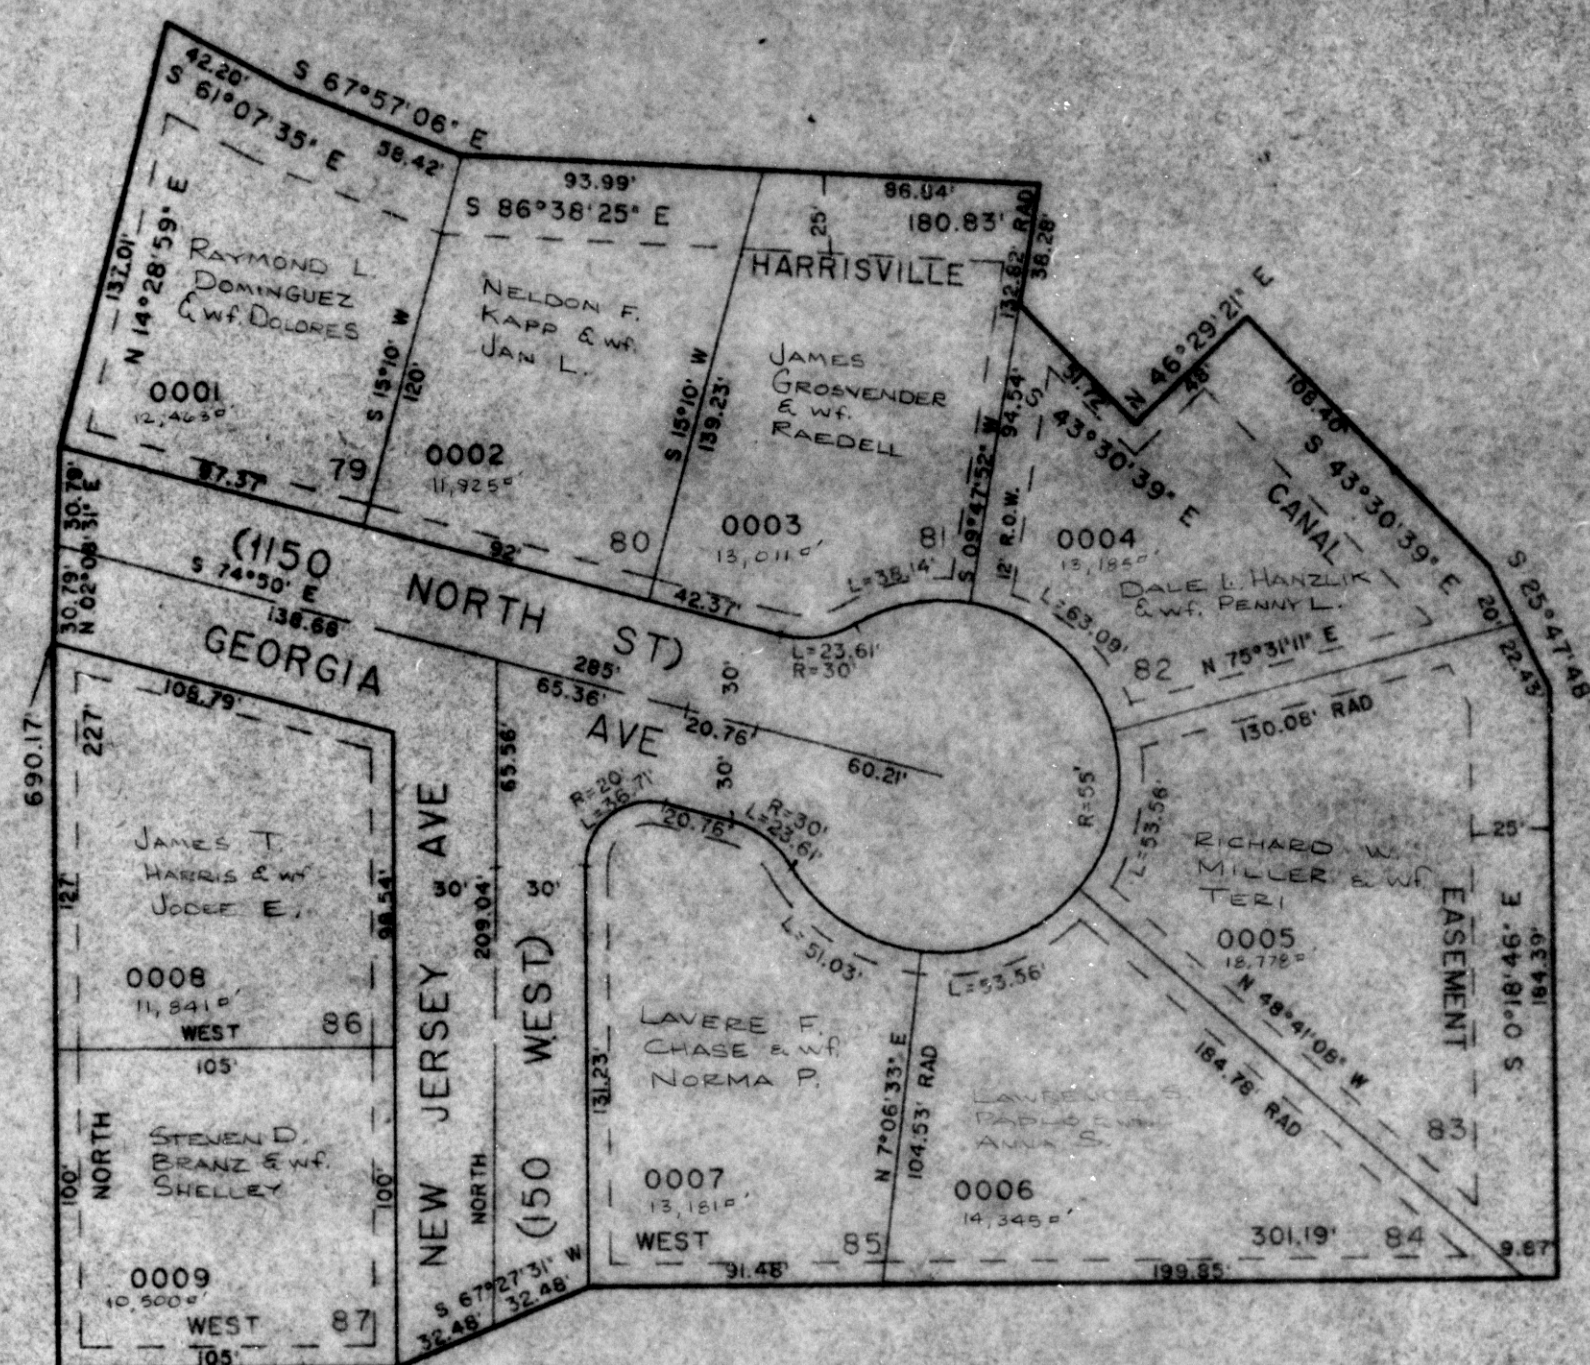

7' UTILITY AND DRAINAGE EASEMENTS
EACH SIDE OF PROPERTY LINE AS
INDICATED BY DASHED LINES
EXCEPT AS OTHERWISE SHOWN

FOR COMPLETE ENG. DATA
SEE ORIG. DED. PLAT IN
BOOK 28, PAGE 4.

S 89°22'05" E 1646.47
SW COR SEC 5
T6N, R1W, SLB 8 M

S.H.L. 04-86