

PART OF SW 1/4 SEC. 5, T6N. R1W. S.L.B. 8 M
THE COLONY SUBDIVISION NO. 4

204

TAXING UNIT: 20

HARRISVILLE CITY

PREFIX: H-204


SCALE 1" TO 50'

SEE PAGE 185

SEE PAGE 196

SEE PAGE 18

SEE PAGE 18

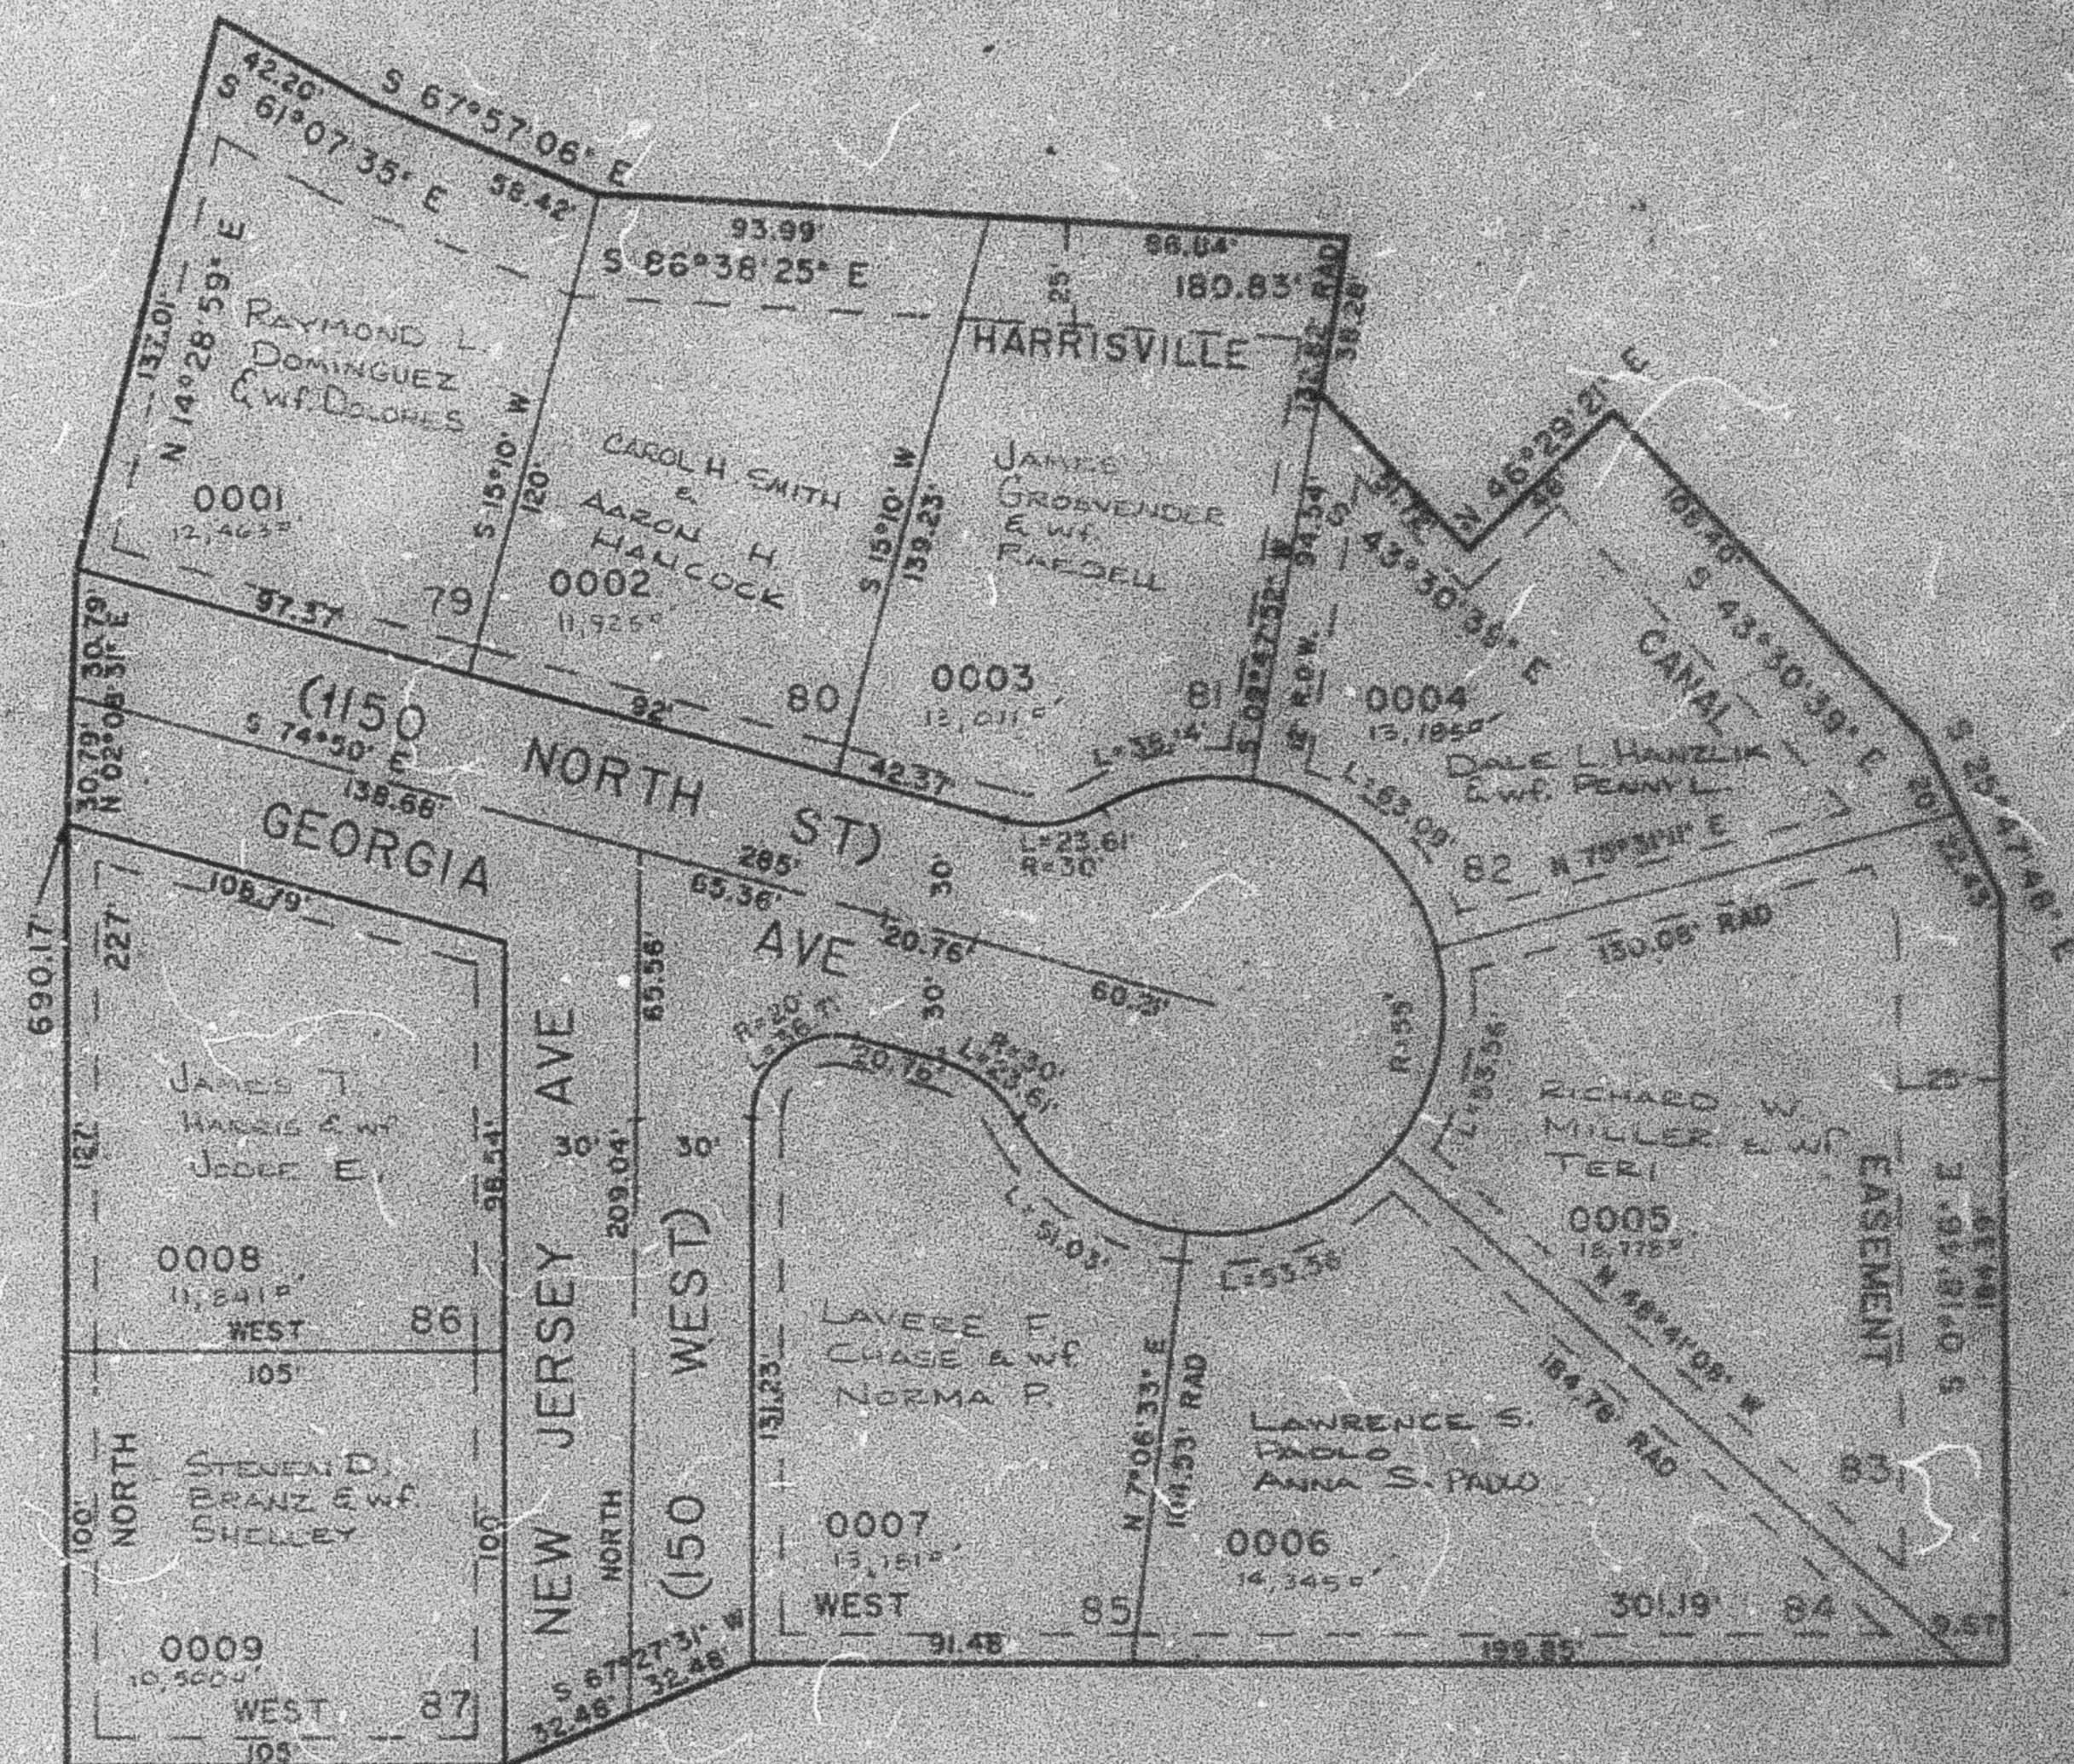

S 89°22'05" E 1646.47'
SW COR SEC 5
T6N. R1W. S.L.B. 8 M

7. UTILITY AND DRAINAGE EASEMENTS
EACH 50' OF PROPERTY LINE AS
INDICATED BY DASHED LINES
EXCEPT AS OTHERWISE SHOWN

FOR COMPLETE CENS DATA
SEE 1912 AND 1914
BOOK 25, PAGE 4