

PART OF THE N.W. 1/4 OF SECTION 8, T.5N. R.12E. S.1.2.3.4. M.  
HUNTING CREEK SUBDIVISION NO. 4


IN HARRISVILLE CITY

TAXING UNIT 20

SCALE 1"=25'

EXCEPT WHERE OTHERWISE SHOWN  
ALL LOTS OWNED BY  
ODDEN FIRST FEDERAL SAVINGS  
AND LOAN ASSOCIATION

SEE PAGE 15

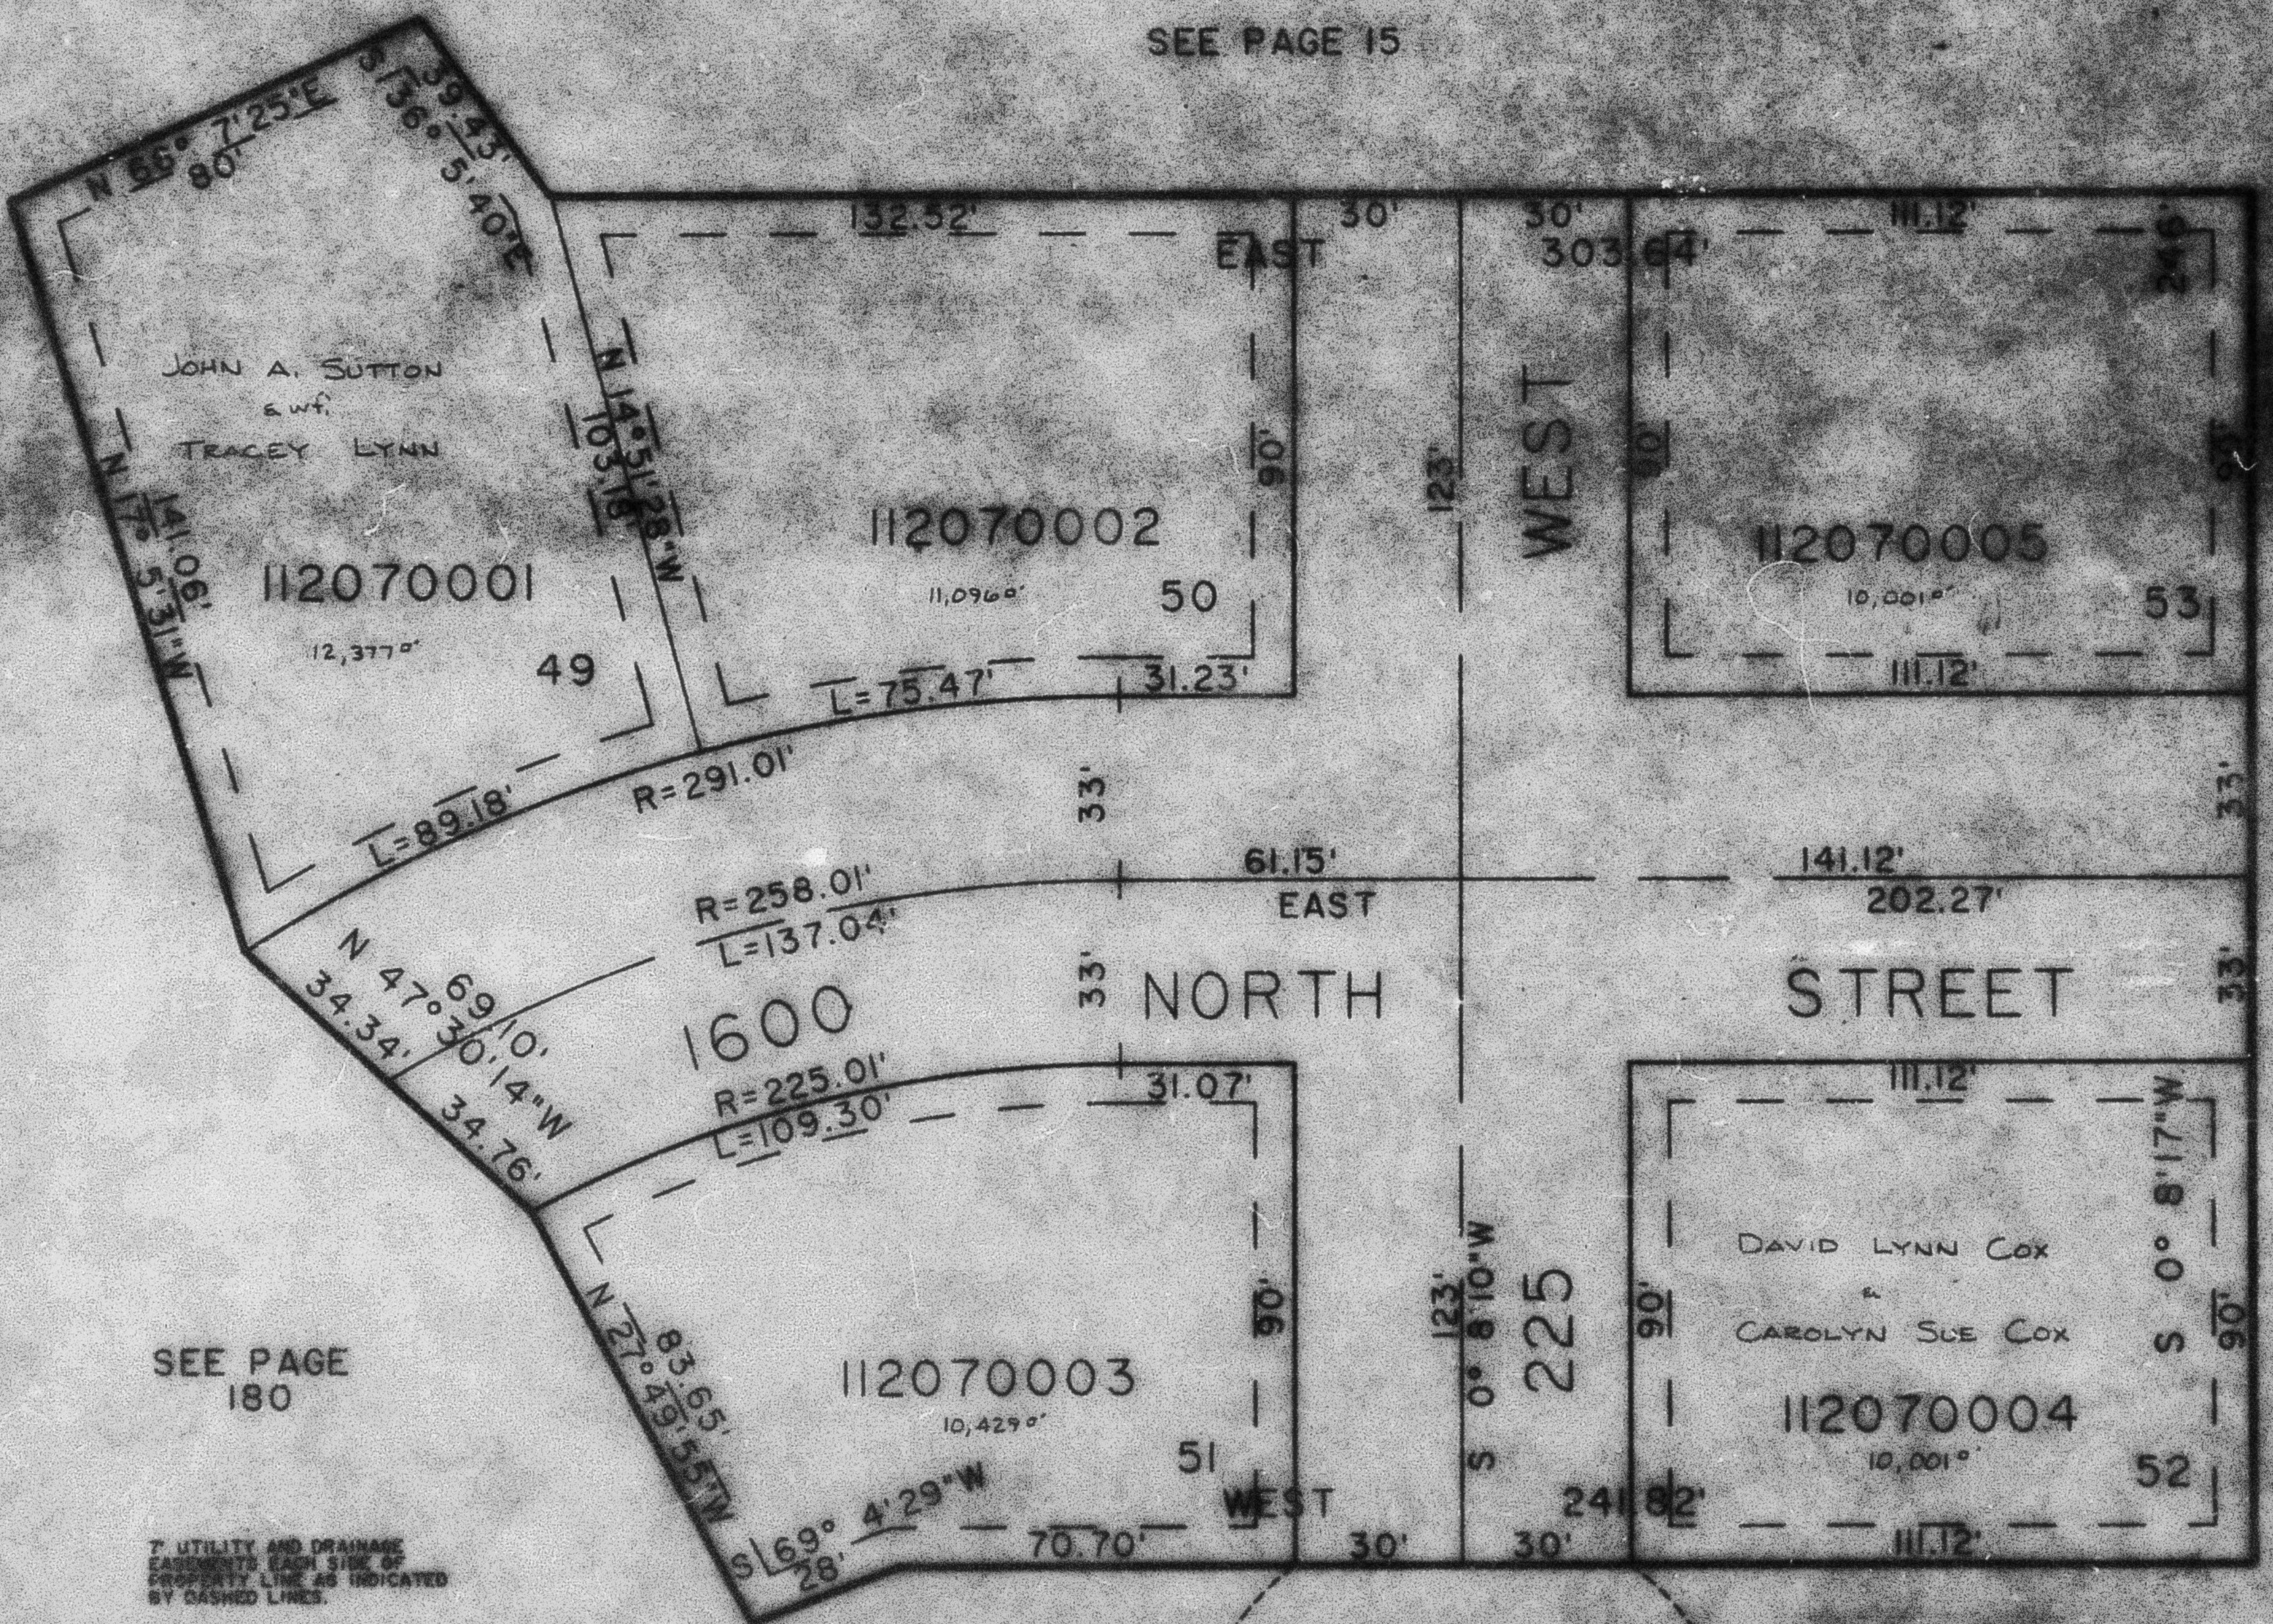

SEE PAGE  
180

7' UTILITY AND DRAINAGE  
EASEMENTS EACH SIDE OF  
PROPERTY LINE AS INDICATED  
BY DASHED LINES.

FOR COMPLETE ENG. DATA SEE  
ORIGINAL SUBDIVISION PLAT IN  
BOOK 29, PAGE 15 OF RECORDS.

TEMPORARY  
TURN-AROUND

SEE PAGE 15

SEE PAGE 15