PART OF NW 1/4 SEC. 5, T.6N., R.1W., S.L.B. & M.

# HUNTING CREEK SUBDIVISION NO. 5

## LOTS 54-70

IN HARRISVILLE CITY

TAXING UNIT : 20

SCALE : 1" = 50'

EXCEPT WHERE OTHERWISE SHOWN ALL LOTS OWNED BY: OGDEN FIRST FEDERAL SAVINGS AND LOAN

SEE PAGE 15

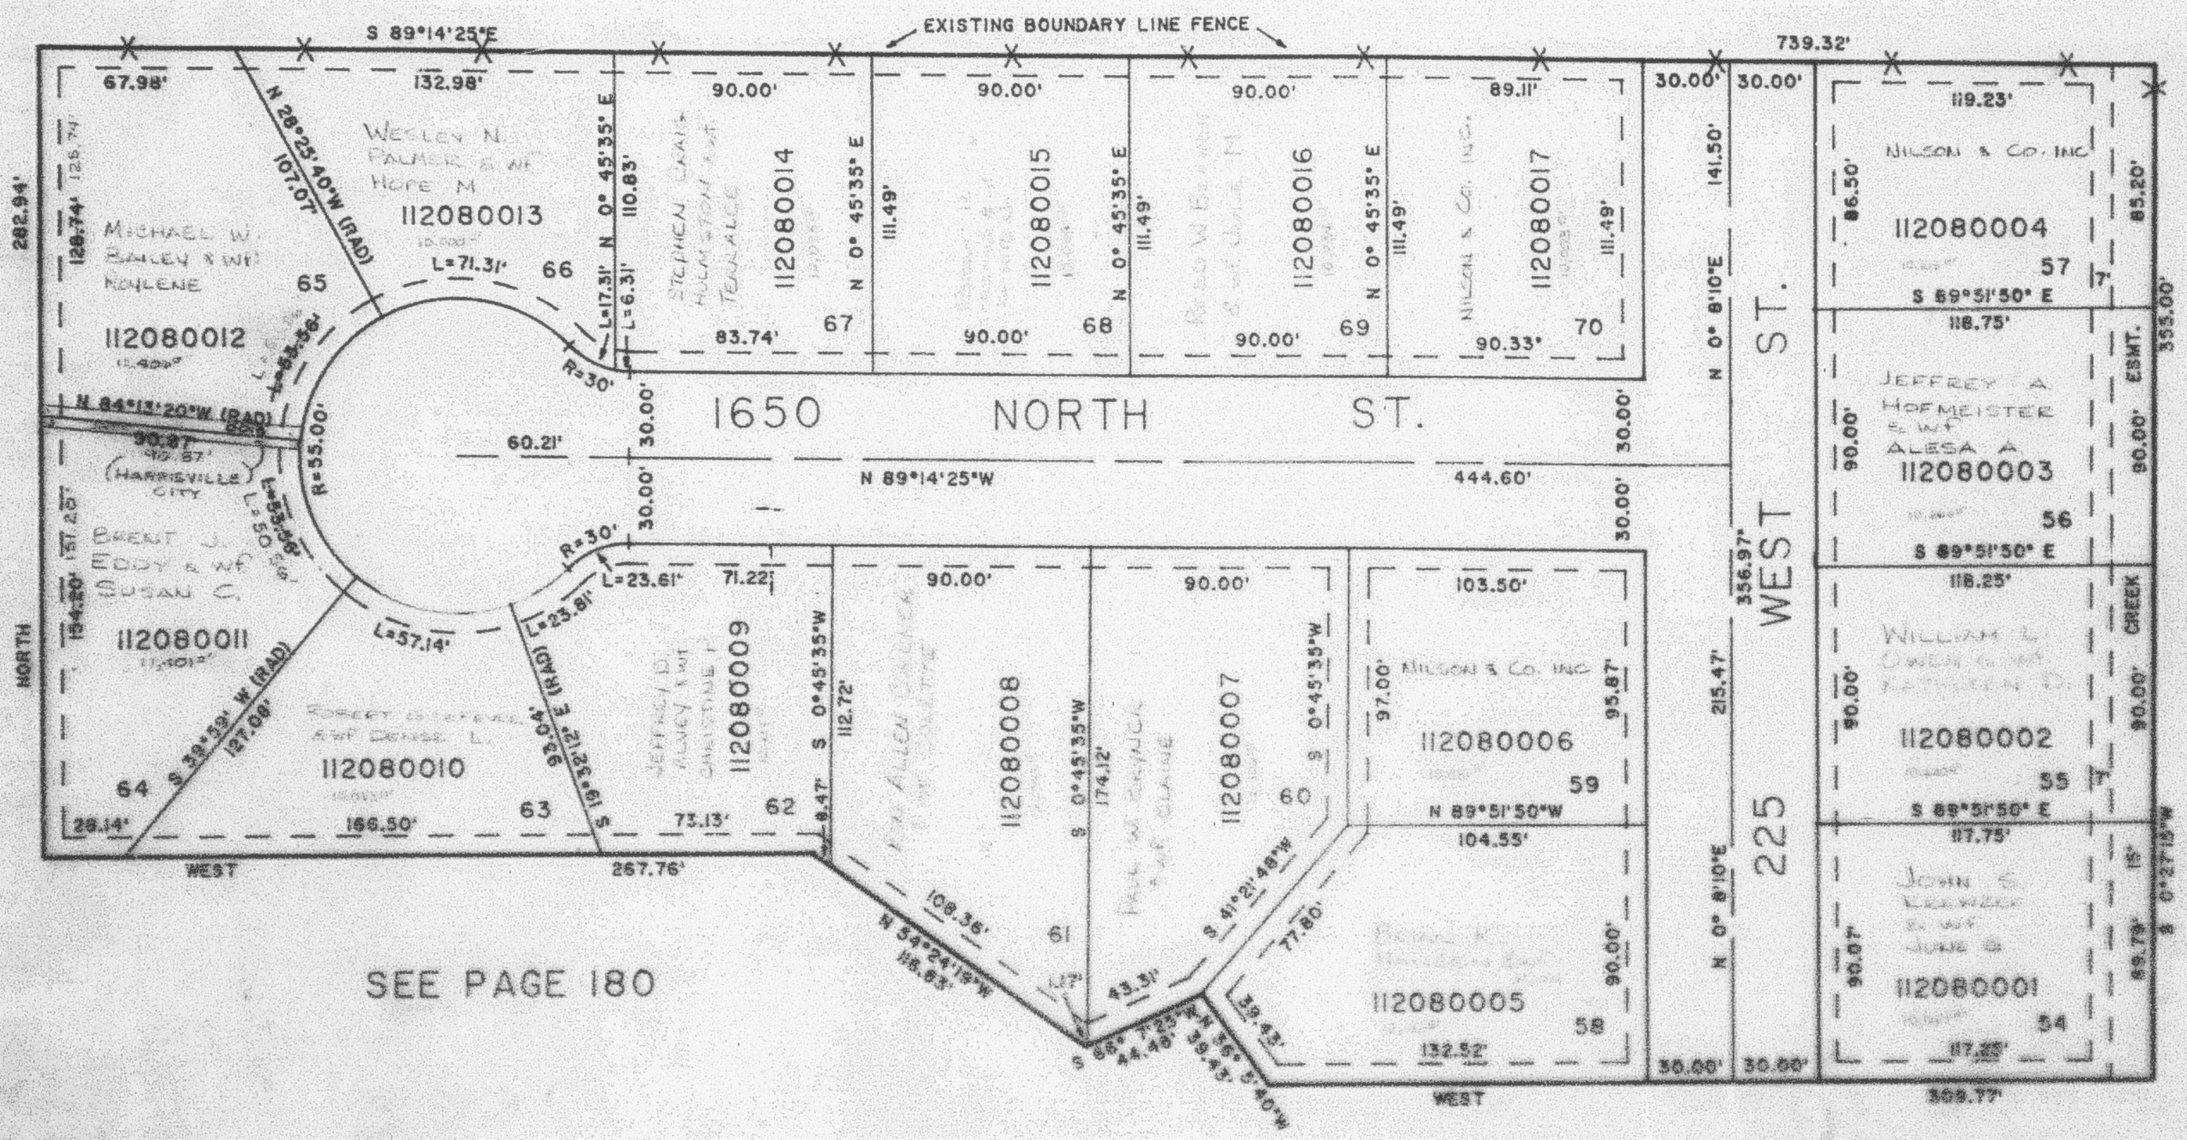


7' UTILITY & DRAINAGE EASEMENTS EACH SIDE OF PROPERTY LINE AS INDICATED BY DASHED LINES, EXCEPT AS OTHERWISE SHOWN.

FOR COMPLETE CURVE DATA SEE ORIGINAL DEDICATION PLAT IN BOOK 30, PAGE 39, OF RECORDS.