PART OF THE N.E. 1/4, SEC. 4, T.6N., R.1W., S.L.B. & M.

GREENFIELD SUBDIVISION – PHASE 7

IN NORTH OGDEN CITY

TAXING UNIT: 10

SCALE 1" = 50'

CURVE DATA

CURVE	RADIUS	LENGTH
C10	170.00'	16.83'
C11	200.00'	19.79'
C12	230.00'	22.77'
C13	220.00'	11.21'
C14	220.00'	34.83'
C15	280.00'	30.06'
C16	250.00'	26.84'

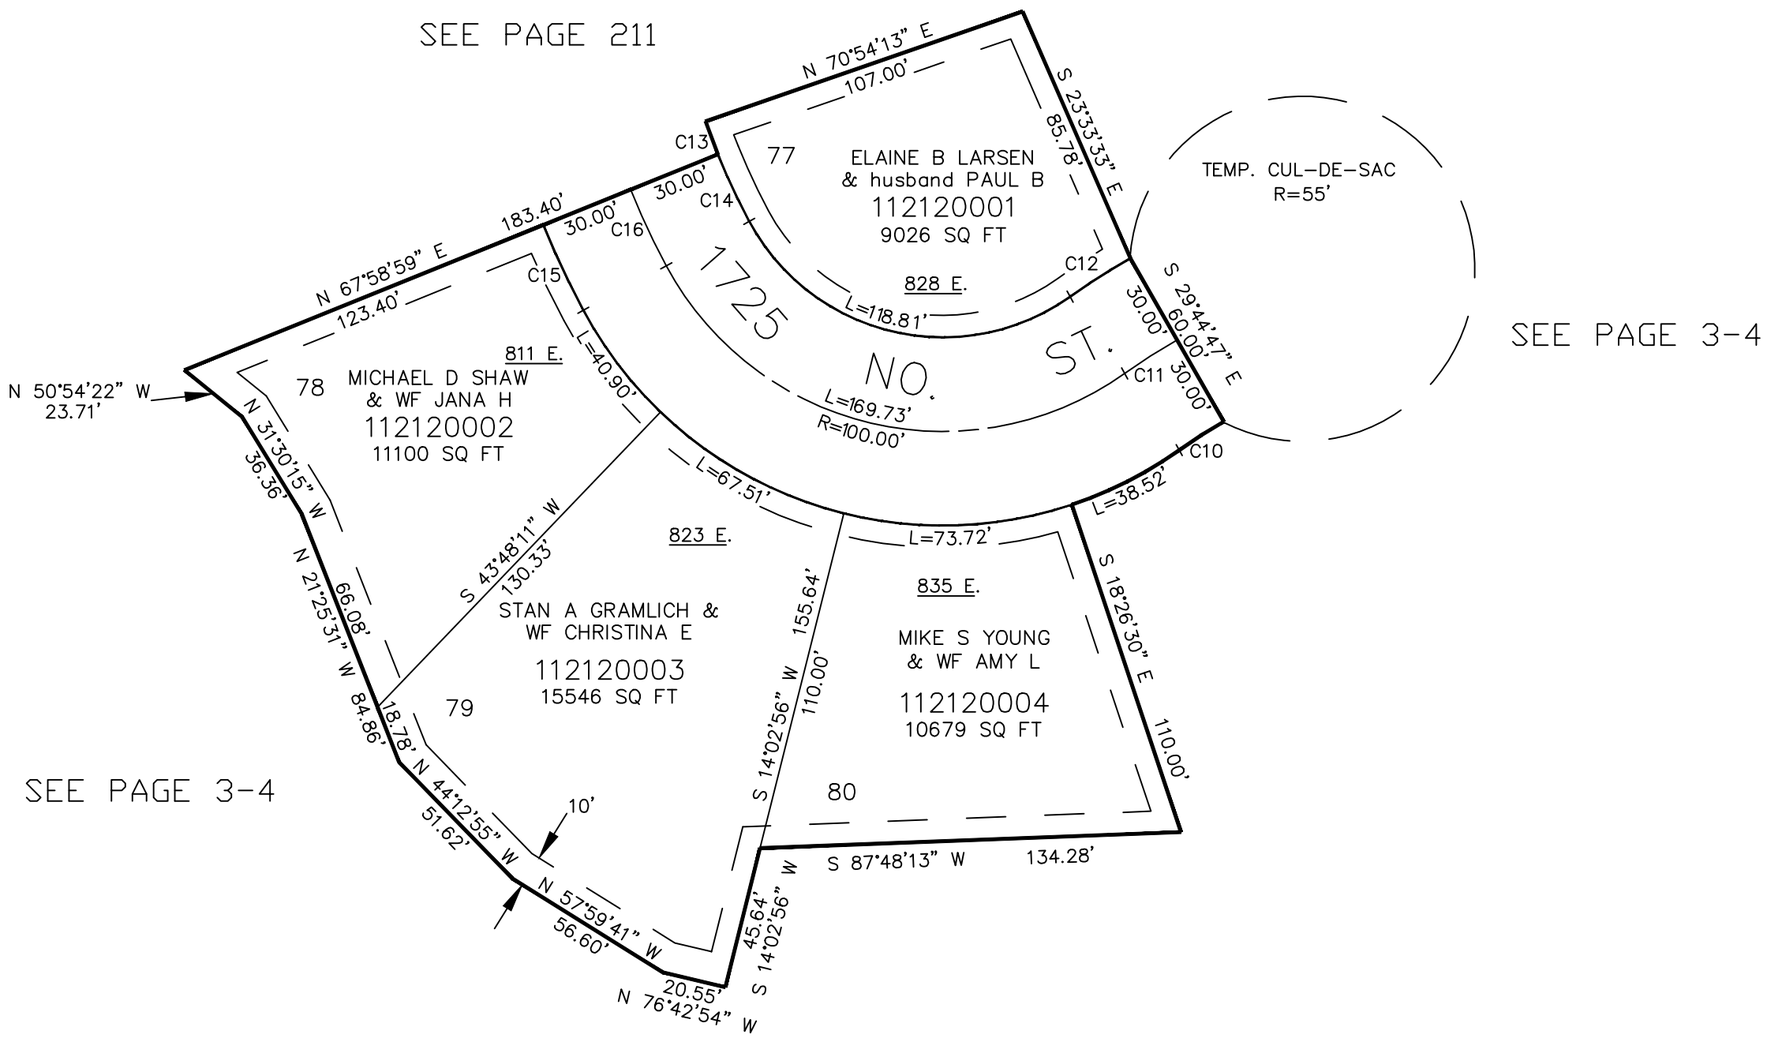

SEE PAGE 3-4

7' UTILITY & DRAINAGE EASEMENTS EACH SIDE OF PROPERTY LINES AS INDICATED BY DASHED LINES EXCEPT AS OTHERWISE SHOWN.

FOR COMPLETE ENG DATA SEE ORIGINAL DEDICATION PLAT IN BOOK 37, PAGE 38 OF RECORDS.

BM 2-94