PART OF THE N.W. 1/4, SEC. 5, T.6N., R.1W., S.L.B. & M.

HUNTING CREEK SUBDIVISION NO. 7 – AMD.

ALSO LOT 75 HUNTING CREEK SUBDIVISION NO. 7

TAXING UNIT: 20

IN HARRISVILLE CITY

SCALE 1" = 50'

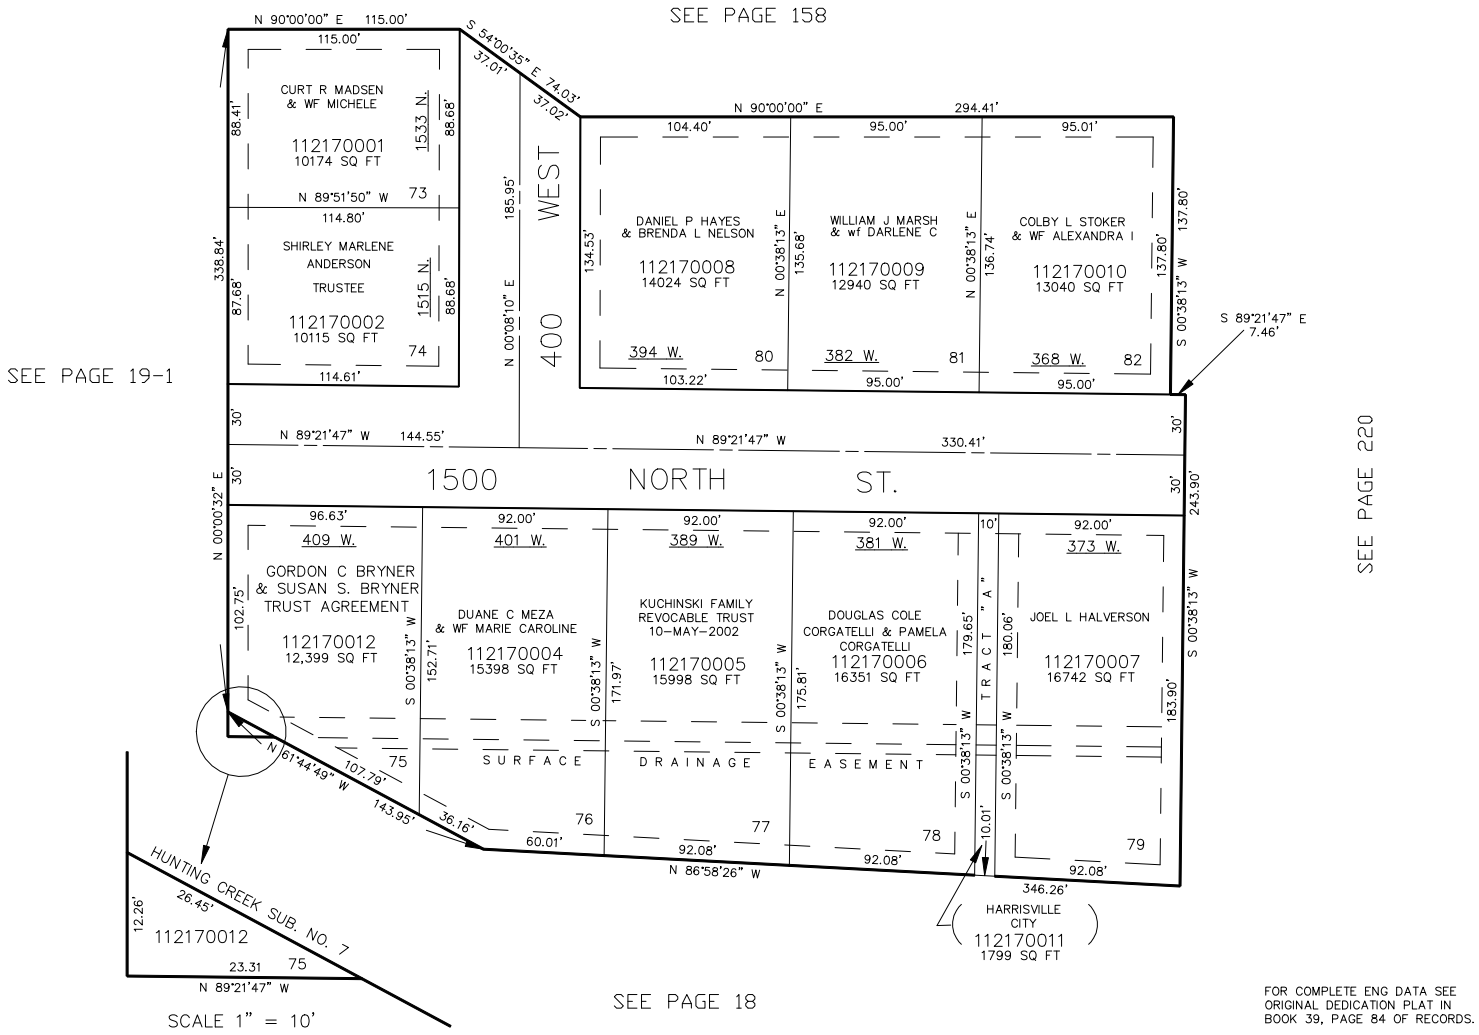

FOR COMPLETE ENG DATA FOR 112170003 SEE ORIGINAL DEDICATION PLAT IN BOOK 38, PAGE 78 OF RECORDS.

10' UTILITY & DRAINAGE EASEMENTS EACH SIDE OF PROPERTY LINES AS INDICATED BY DASHED LINES EXCEPT AS OTHERWISE SHOWN.

FOR COMPLETE ENG DATA SEE ORIGINAL DEDICATION PLAT IN BOOK 39, PAGE 84 OF RECORDS.

JPS 5-95
BMO 9-94