PART OF THE N.W. 1/4, OF SECTION 9, T.6N., R.1W., S.L.B. & M.

GRAND TETON VILLAGE TOWNHOMES, P.R.U.D.

IN OGDEN CITY

TAXING UNIT: 25

SCALE 1" = 60'

SEE PAGE 45

SEE PAGE 45

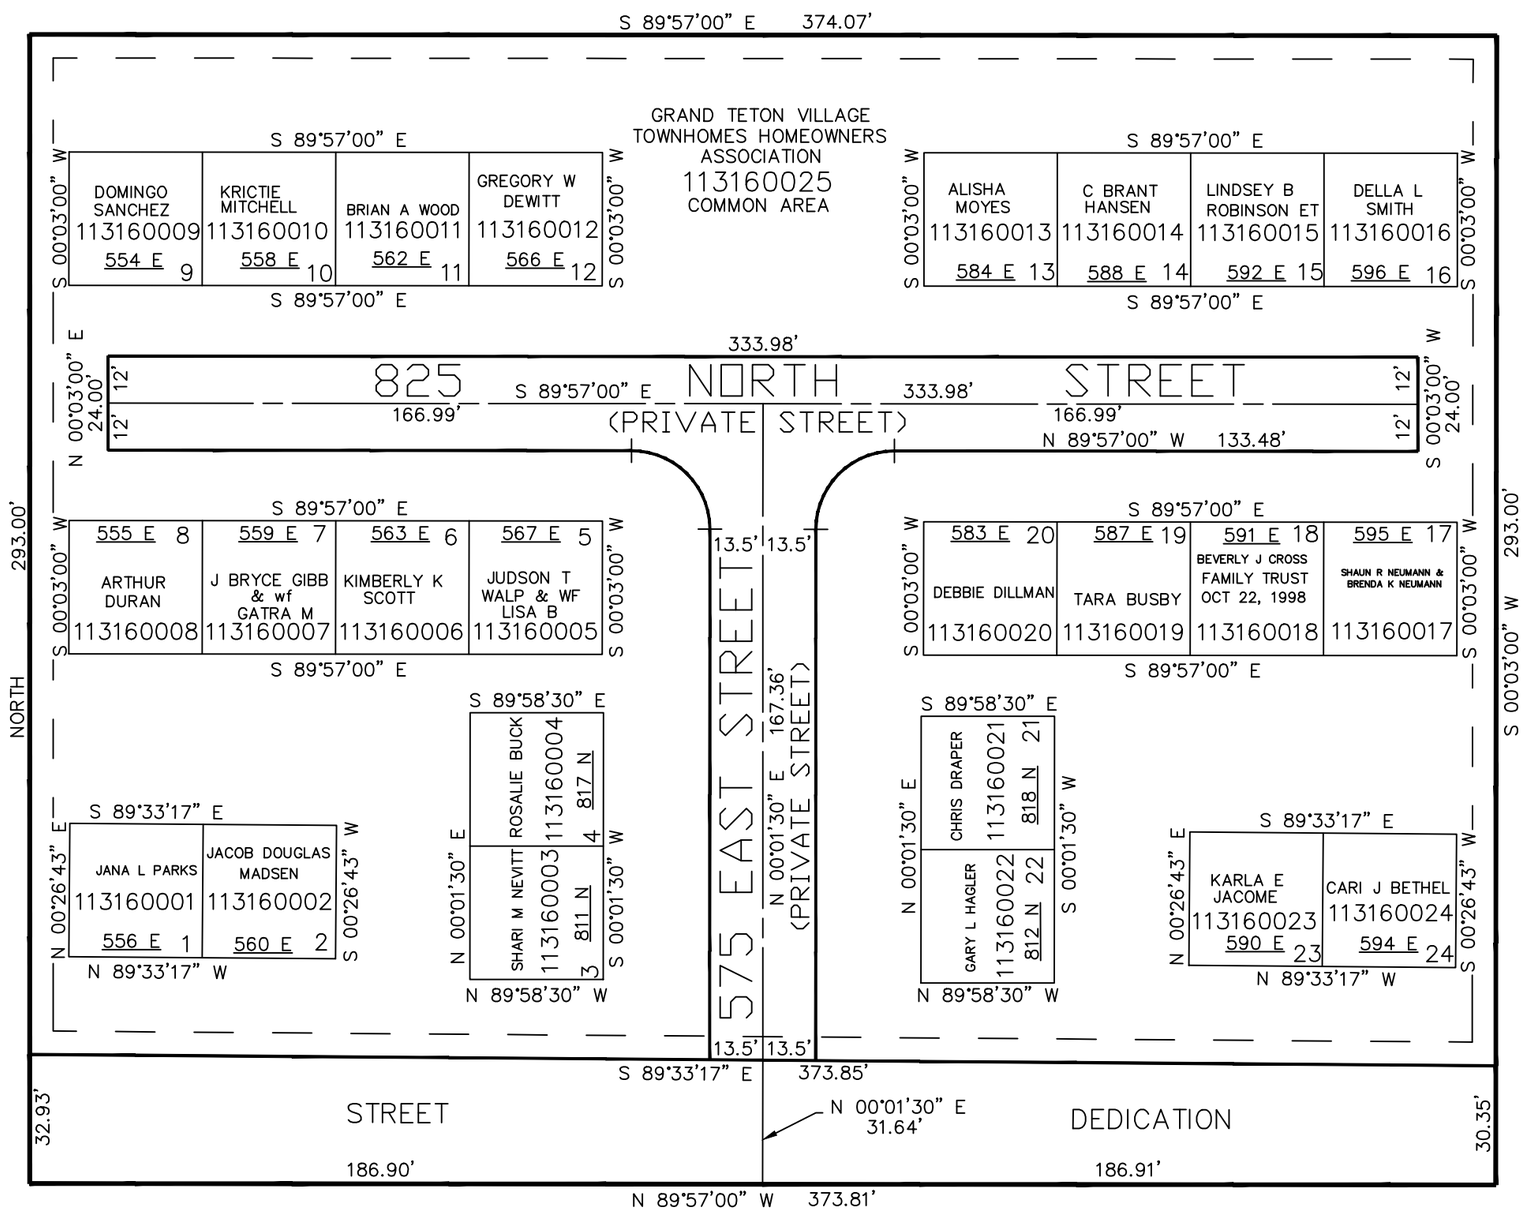

SEE PAGE 45

SEE PAGE 45

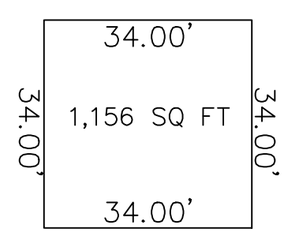

TYPICAL BUILDING UNIT DIMENSION
(NOT TO SCALE)

6' UTILITY & DRAINAGE EASEMENTS EACH SIDE OF PROPERTY LINES AS INDICATED BY DASHED LINES EXCEPT AS OTHERWISE SHOWN.

FOR COMPLETE ENG DATA SEE ORIGINAL DEDICATION PLAT IN BOOK 53, PAGE 96 OF RECORDS.