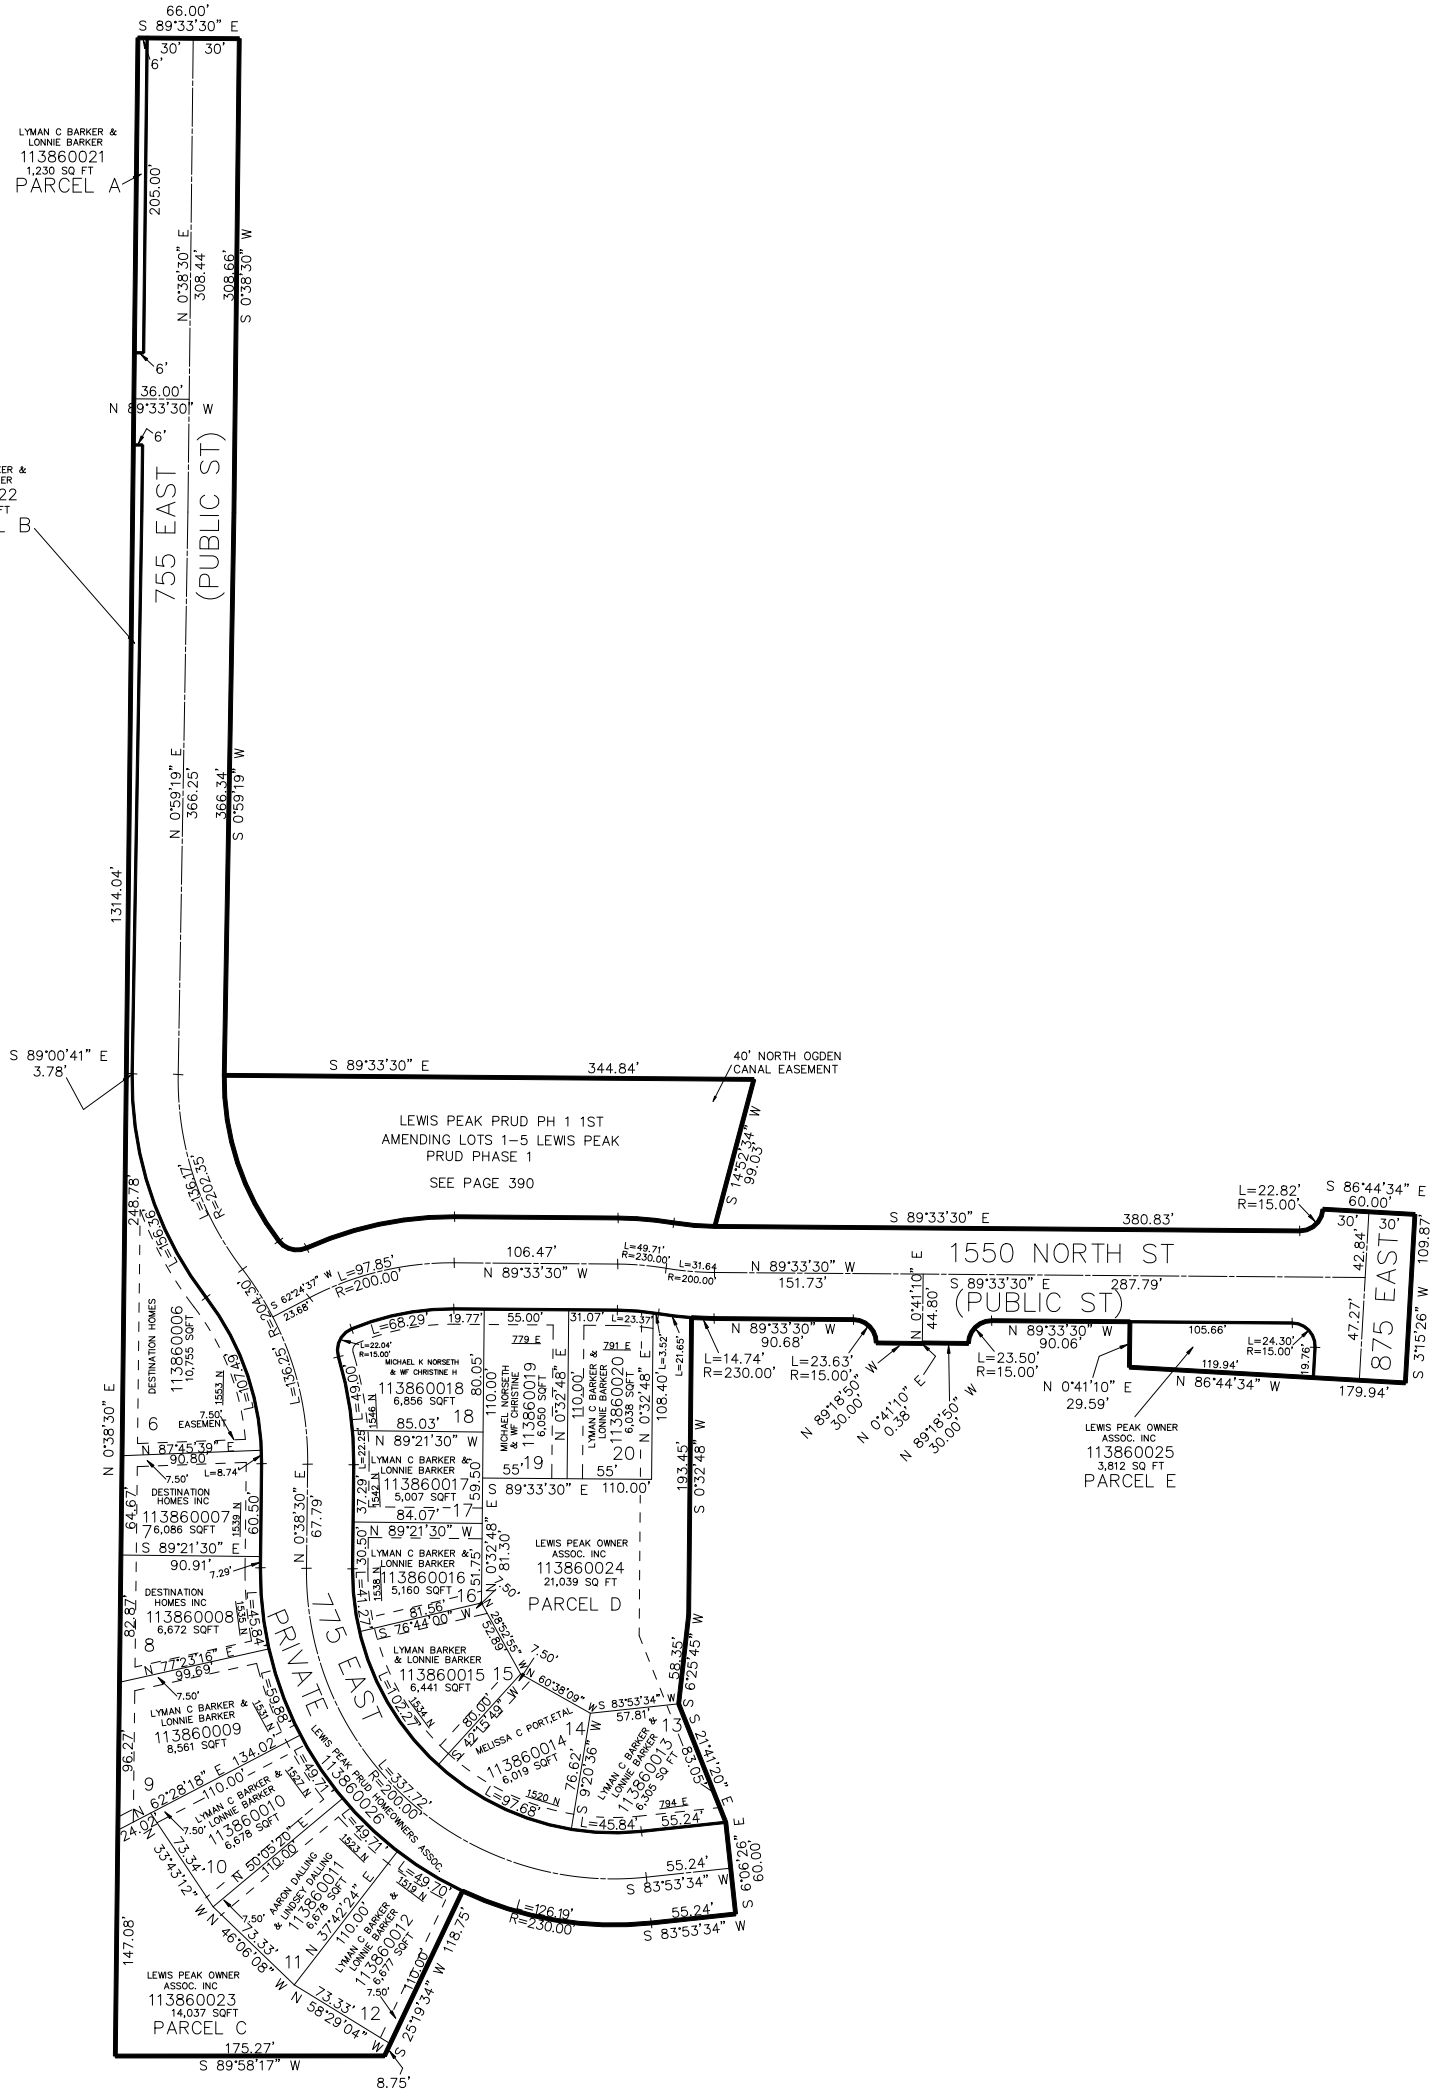
LYMAN C BARKER & LONNIE BARKER
113860021
1,230 SQ FT
PARCEL A
LYMAN C BARKER & LONNIE BARKER
113860022
2,050 SQ FT
PARCEL B
755 EAST (PUBLIC ST)
LEWIS PEAK PRUD PH 1 1ST
AMENDING LOTS 1-5 LEWIS PEAK
PRUD PHASE 1
SEE PAGE 390
40' NORTH OGDEN CANAL EASEMENT
1550 NORTH ST (PUBLIC ST)
875 EAST
LEWIS PEAK OWNER ASSOC. INC
113860025
3,812 SQ FT
PARCEL E
LEWIS PEAK OWNER ASSOC. INC
113860024
21,039 SQ FT
PARCEL D
LEWIS PEAK OWNER ASSOC. INC
113860023
14,037 SQFT
PARCEL C
PRIVATE 775 EAST
LEWIS PEAK PRUD HOMEOWNERS ASSOC.
DESTINATION HOMES
113860006
10,755 SQFT
DESTINATION HOMES INC
113860007
7,086 SQFT
DESTINATION HOMES INC
113860008
6,672 SQFT
LYMAN C BARKER & LONNIE BARKER
113860009
8,561 SQFT
LYMAN C BARKER & LONNIE BARKER
113860010
6,678 SQFT
AARON DALLING & LINDSY DALLING
113860011
6,678 SQFT
LYMAN C BARKER & LONNIE BARKER
113860012
6,677 SQFT
LYMAN C BARKER & LONNIE BARKER
113860013
6,305 SQ FT
MELISSA C PORTLETAL
113860014
6,079 SQFT
LYMAN BARKER & LONNIE BARKER
113860015
6,441 SQFT
LYMAN C BARKER & LONNIE BARKER
113860016
5,160 SQFT
LYMAN C BARKER & LONNIE BARKER
113860017
5,007 SQFT
MICHAEL K NORSETH & WF CHRISTINE H
113860018
6,856 SQFT
MICHAEL NORSETH & WF CHRISTINE
113860019
6,050 SQFT
LYMAN C BARKER & LONNIE BARKER
113860020
6,038 SQFT
EASEMENT