PART OF S.E. 1/4 OF SEC. 16, T.6N., R.1W., S.L.B. & M.

SUN CREST HEIGHTS SUBDIVISION

LOTS 10–24, 51–54 & 65–67

TAXING UNIT: 25

IN OGDEN CITY

SCALE 1" = 50'

SEE PAGE 39

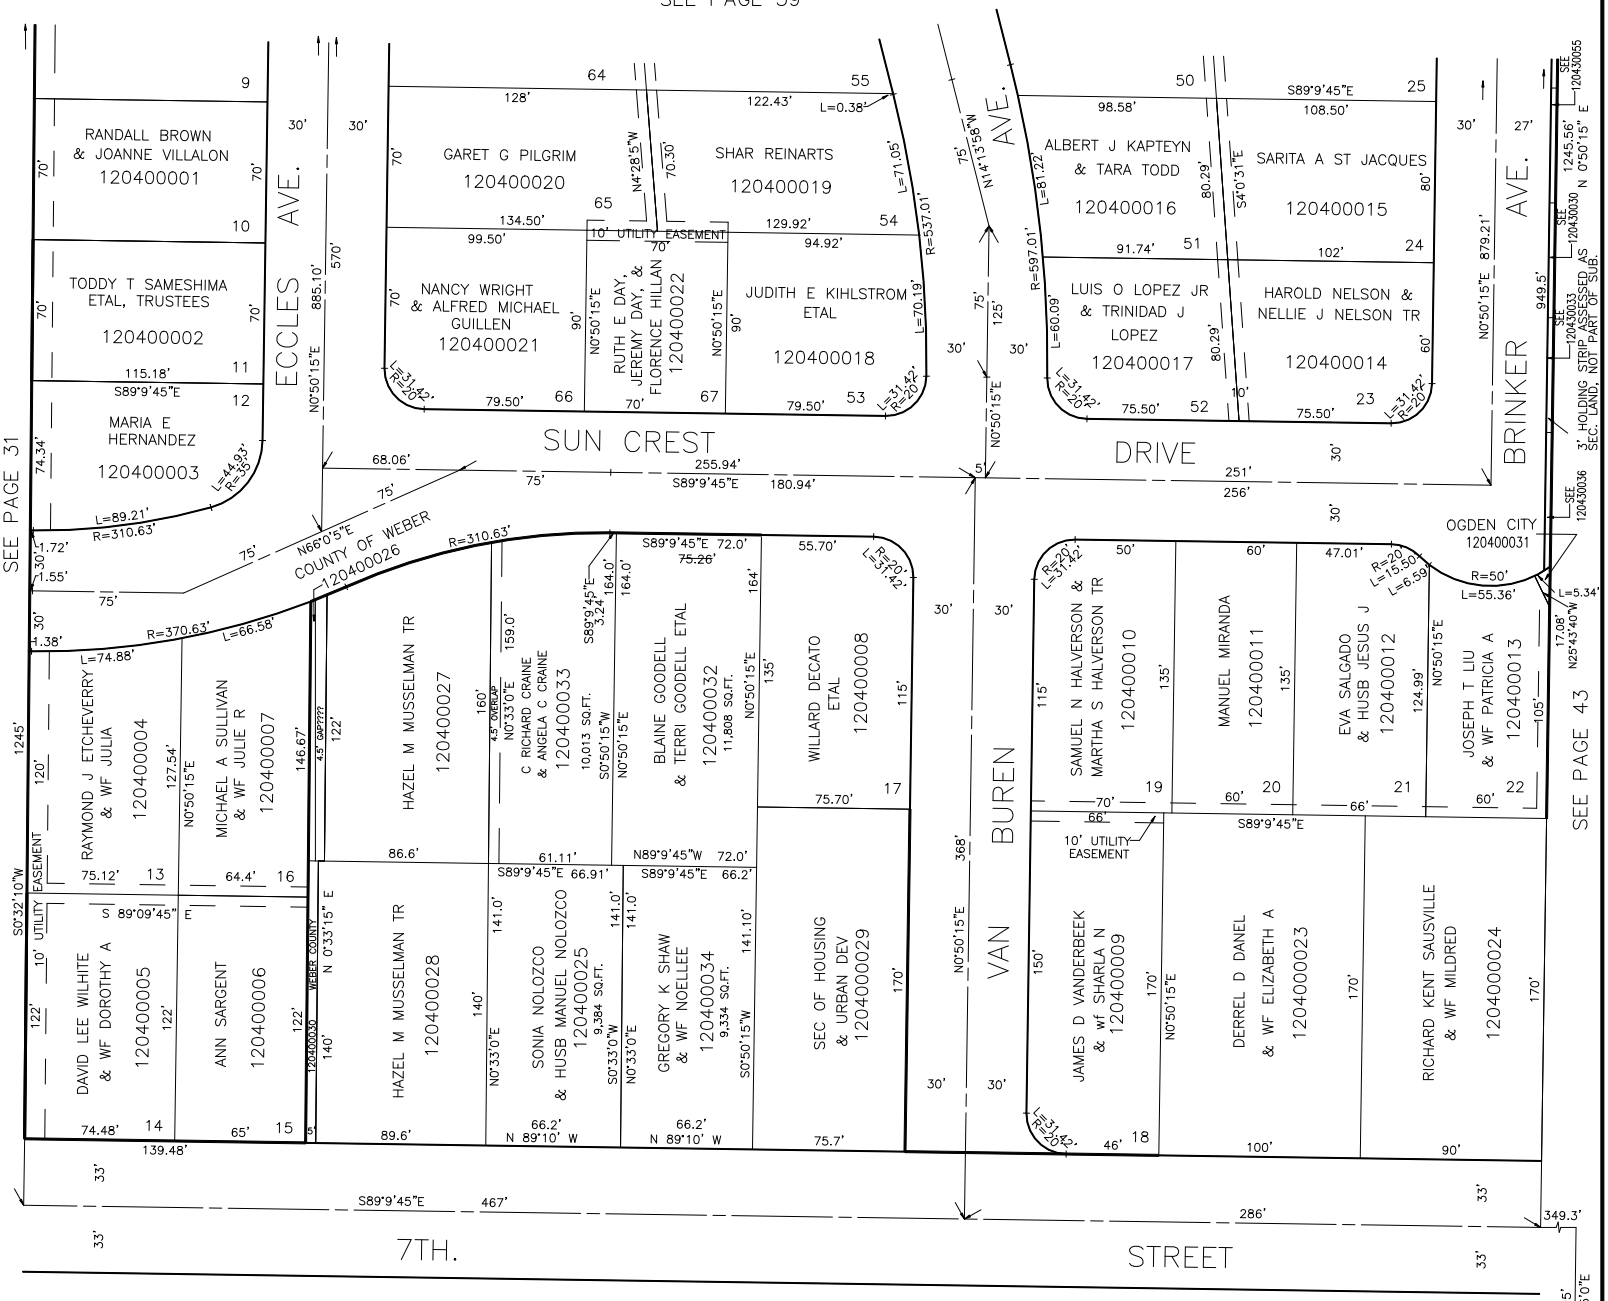

5' UTILITY & DRAINAGE EASEMENTS EACH SIDE OF PROPERTY LINES AS INDICATED BY DASHED LINES EXCEPT AS OTHERWISE SHOWN.

SEE PAGE 31

FOR COMPLETE ENG DATA SEE ORIGINAL DEDICATION PLAT IN BOOK 10, PAGE 57 OF RECORDS.

LK 9–97
S.E. COR.
S.E. 1/4 SEC. 16