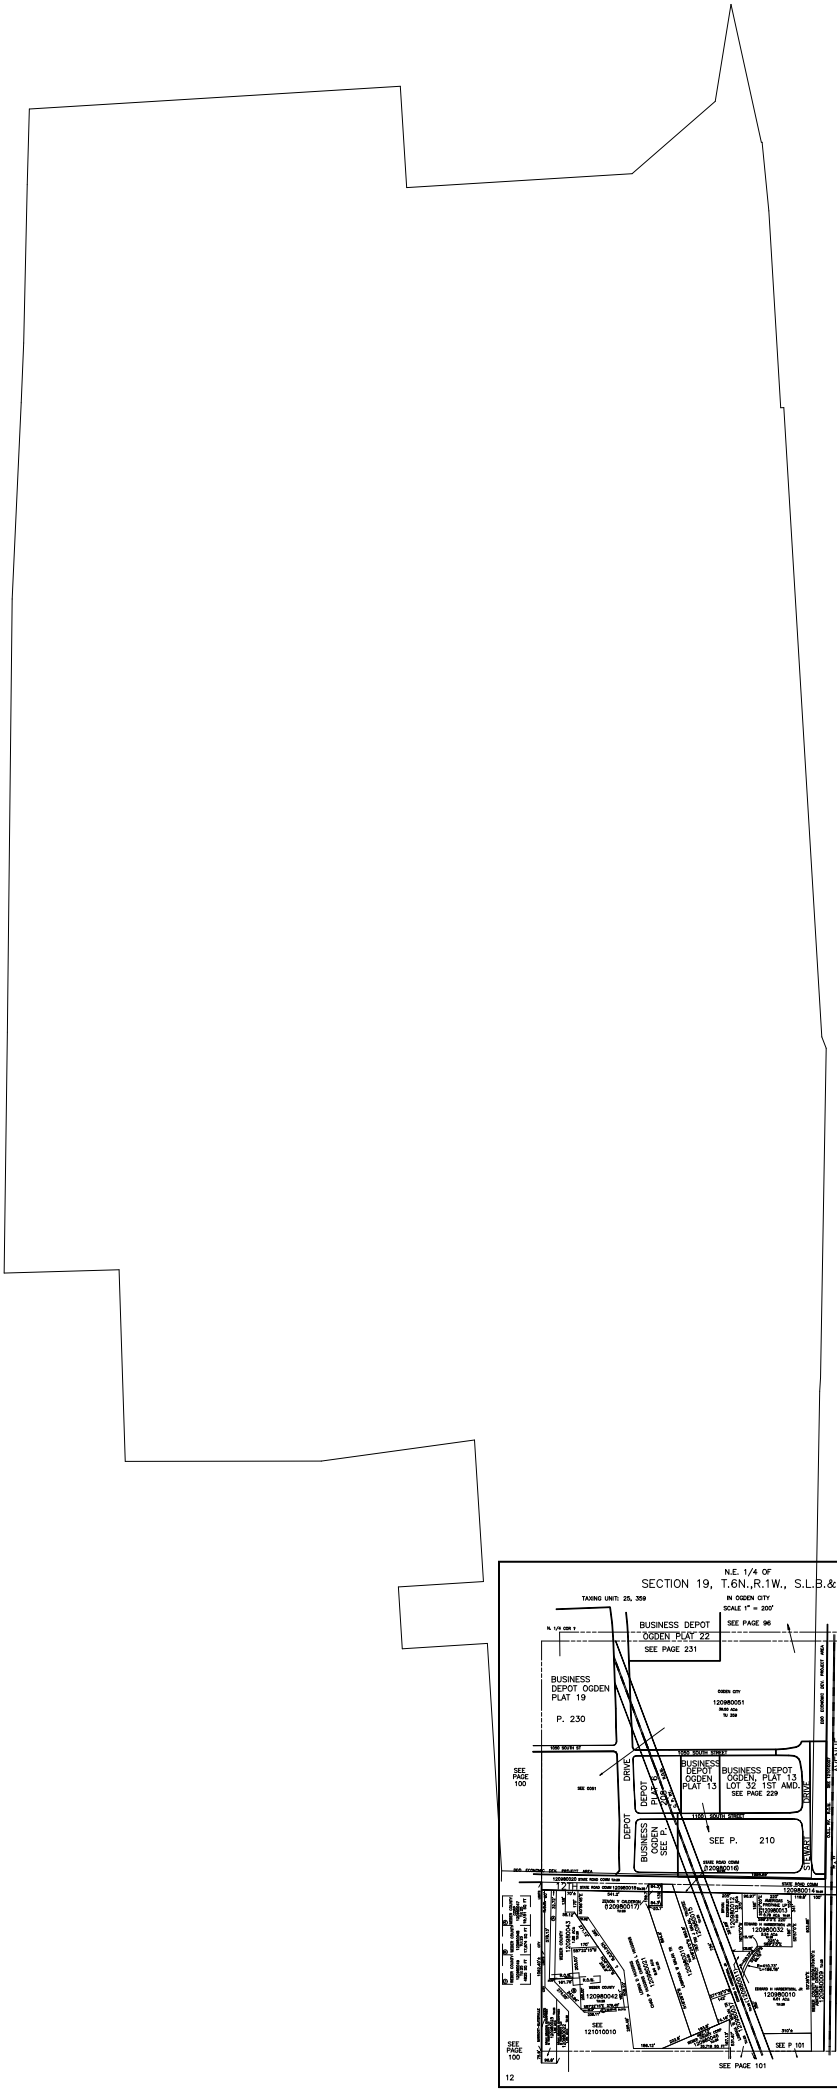
98
N.E. 1/4 OF
SECTION 19, T.6N.,R.1W., S.L.B.& M.
IN OGDEN CITY
SCALE 1" = 200'
TAXING UNIT: 25, 359
BUSINESS DEPOT OGDEN PLAT 22
SEE PAGE 231
SEE PAGE 96
BUSINESS DEPOT OGDEN PLAT 19
P. 230
OGDEN CITY
120980051
BUSINESS DEPOT OGDEN PLAT 13
BUSINESS DEPOT OGDEN, PLAT 13 LOT 32 1ST AMD.
SEE PAGE 229
BUSINESS DEPOT OGDEN SEE P.
SEE P. 210
DEPOT PLAZA DRIVE
1100 SOUTH STREET
SEE PAGE 100
SEE PAGE 20
SEE PAGE 99
SEE P. 101
SEE PAGE 101
12
WFJ 9-69