PART OF THE S.W. 1/4 OF SEC. 17, T.6N., R.1W., S.L.B. & M.

WEST OAKS SUBDIVISION PHASE 3

IN OGDEN CITY

SCALE 1" = 50'

TAXING UNIT: 25

AMDENDED LOTS 25–38

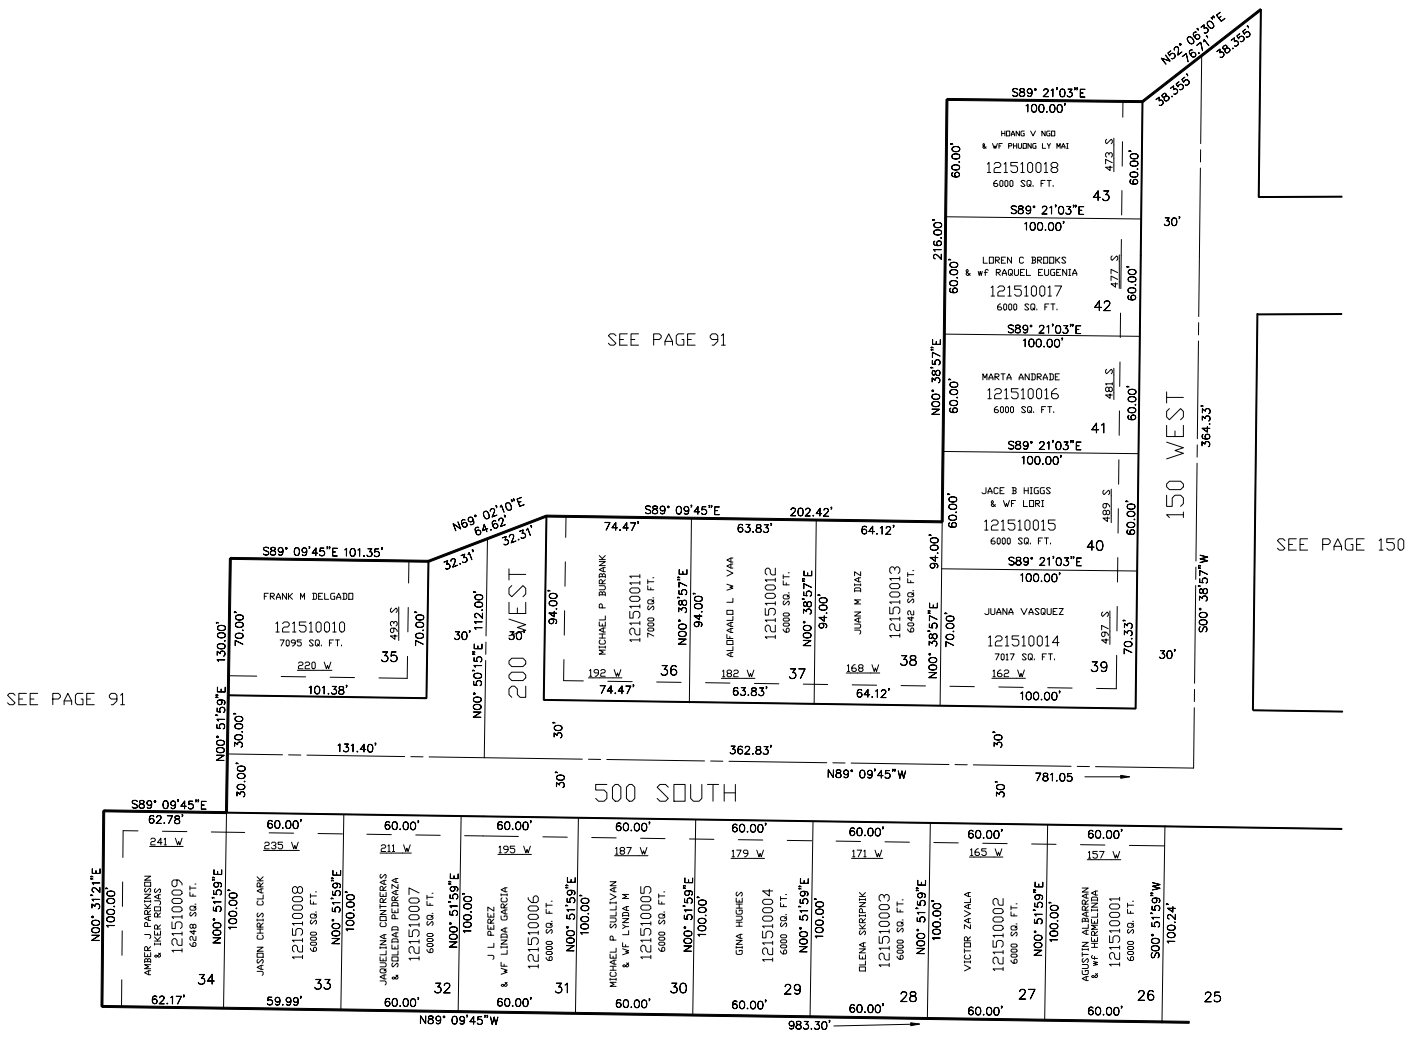

10' UTILITY & DRAINAGE EASEMENTS EACH SIDE OF PROPERTY LINES AS INDICATED BY DASHED LINES EXCEPT AS OTHERWISE SHOWN.

FOR COMPLETE ENG DATA SEE ORIGINAL DEDICATION PLAT IN BOOK 42, PAGE 45 OF RECORDS.

*FOR COMPLETE ENG DATA SEE ORIGINAL AMD. DEDICATION PLAT IN BOOK 45, PAGE 41 OF RECORDS.

SEE PAGE 91

MTT 07–96