PART OF THE SE.1/4, OF SECTION 16, T.6N., R.1W., S.L.B. & M.

GOSSETT CONDOS

IN OGDEN CITY

TAXING UNIT: 25

SCALE 1" = 50'

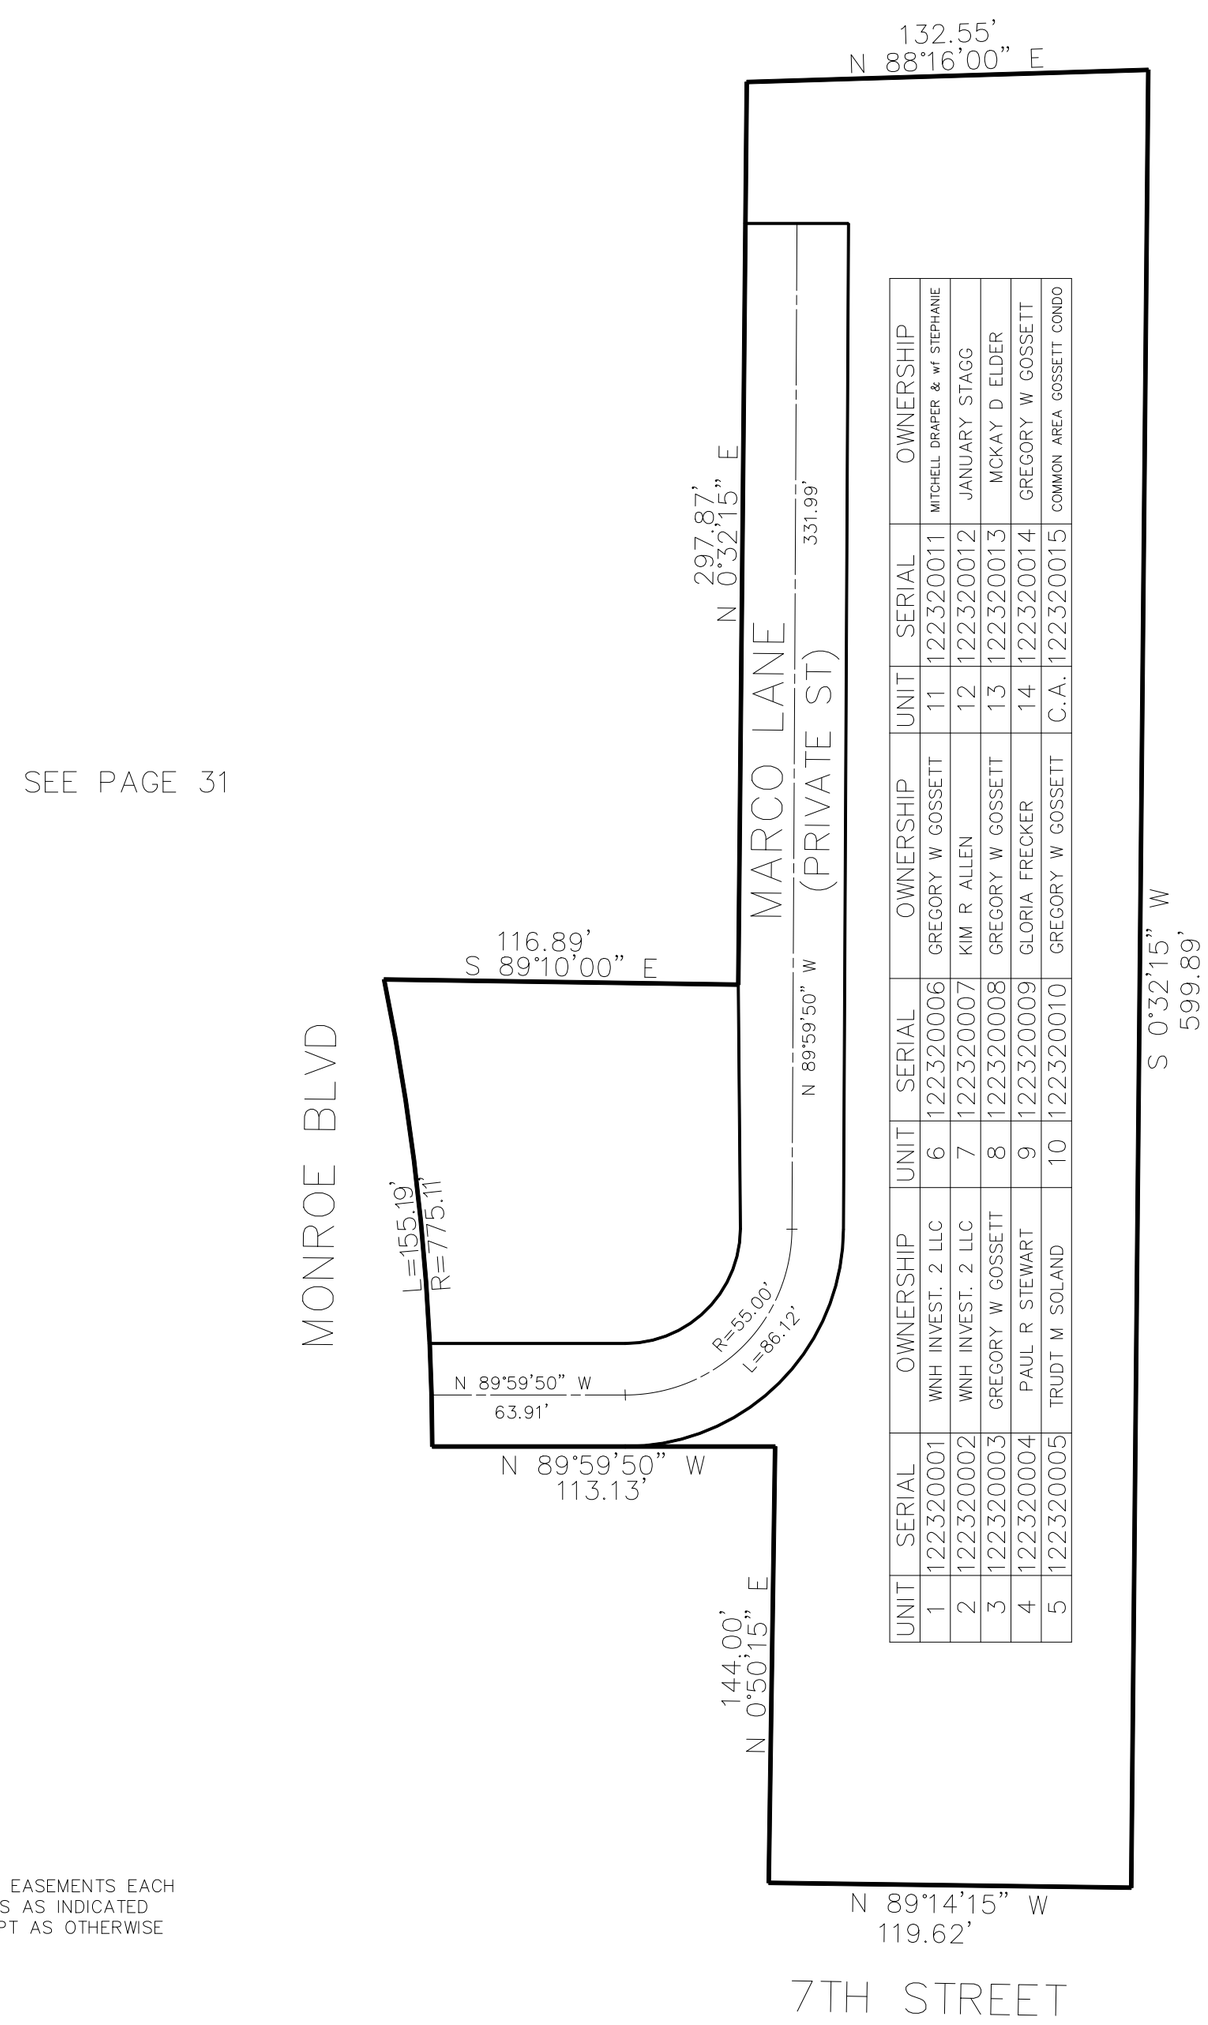

UNIT	SERIAL	OWNERSHIP
1	122320001	WNH INVEST. 2 LLC
2	122320002	WNH INVEST. 2 LLC
3	122320003	GREGORY W GOSSETT
4	122320004	PAUL R STEWART
5	122320005	TRUDT M SOLAND

UNIT	SERIAL	OWNERSHIP
6	122320006	GREGORY W GOSSETT
7	122320007	KIM R ALLEN
8	122320008	GREGORY W GOSSETT
9	122320009	GLORIA FRECKER
10	122320010	GREGORY W GOSSETT

UNIT	SERIAL	OWNERSHIP
11	122320011	MITCHELL DRAPER & wf STEPHANIE
12	122320012	JANUARY STAGG
13	122320013	MCKAY D ELDER
14	122320014	GREGORY W GOSSETT
C.A.	122320015	COMMON AREA GOSSETT CONDO

10' UTILITY & DRAINAGE EASEMENTS EACH SIDE OF PROPERTY LINES AS INDICATED BY DASHED LINES EXCEPT AS OTHERWISE SHOWN.

FOR COMPLETE ENG DATA SEE ORIGINAL DEDICATION PLAT IN BOOK 68, PAGE 86 OF RECORDS.