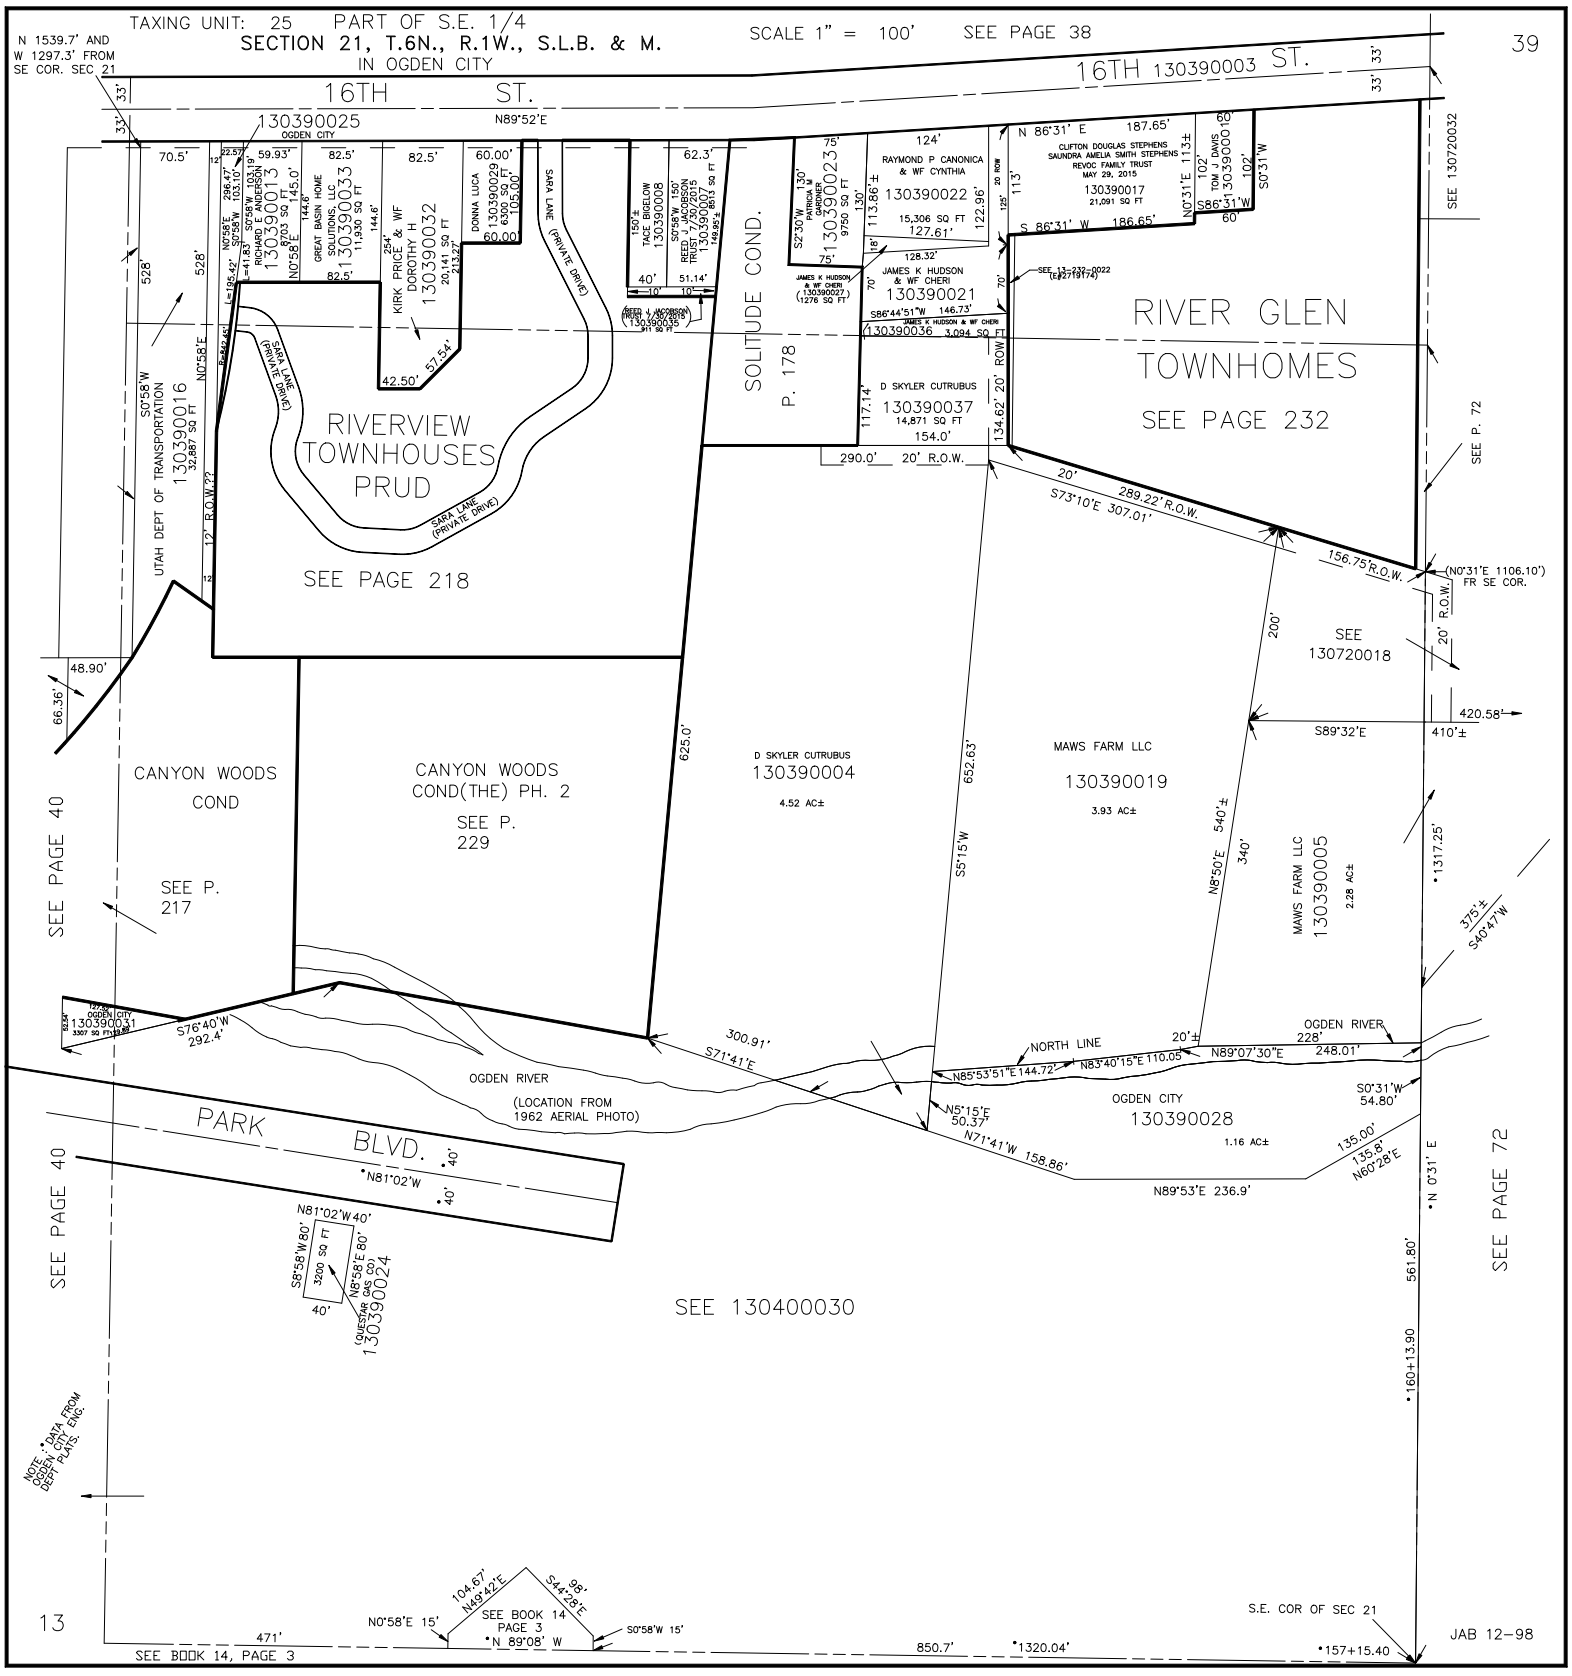
TAXING UNIT: 25 PART OF S.E. 1/4
SECTION 21, T.6N., R.1W., S.L.B. & M.
IN OGDEN CITY
SCALE 1" = 100'
SEE PAGE 38
39
N 1539.7' AND W 1297.3' FROM SE COR. SEC 21
16TH ST.
16TH 130390003 ST.
130390025
OGDEN CITY
N89°52'E
RIVERVIEW TOWNHOUSES PRUD
SEE PAGE 218
KIRK PRICE & WF DOROTHY H 130390032
GREAT BASIN HOME SOLUTIONS, LLC 130390033
RICHARD E ANDERSON 130390013
DONNA LUCA 130390029
SARA LANE (PRIVATE DRIVE)
SOLITUDE COND.
P. 178
RAYMOND P CANONICA & WF CYNTHIA 130390022
15,306 SQ FT
JAMES K HUDSON & WF CHERI 130390021
JAMES K HUDSON & WF CHERI 130390036
D SKYLER CUTRUBUS 130390037
14,871 SQ FT
CLIFTON DOUGLAS STEPHENS SAUNDRA AMELIA SMITH STEPHENS REVOC FAMILY TRUST MAY 29, 2015 130390017
TOM J DAVIS 130390016
RIVER GLEN TOWNHOMES
SEE PAGE 232
SEE 130720032
SEE P. 72
UTAH DEPT OF TRANSPORTATION 130390016
CANYON WOODS COND
SEE P. 217
CANYON WOODS COND(THE) PH. 2
SEE P. 229
D SKYLER CUTRUBUS 130390004
4.52 AC±
MAWS FARM LLC 130390019
3.93 AC±
MAWS FARM LLC 130390005
2.28 AC±
SEE 130720018
(N0°31'E 1106.10') FR SE COR.
OGDEN CITY 130390031
OGDEN RIVER
(LOCATION FROM 1962 AERIAL PHOTO)
NORTH LINE
OGDEN CITY 130390028
1.16 AC±
PARK BLVD.
SEE PAGE 40
SEE PAGE 72
SEE 130400030
OGDEN CITY (GAS CO) 130390024
NOTE: • DATA FROM OGDEN CITY ENG. DEPT PLATS.
13
SEE BOOK 14, PAGE 3
SEE BOOK 14 PAGE 3
S.E. COR OF SEC 21
JAB 12-98