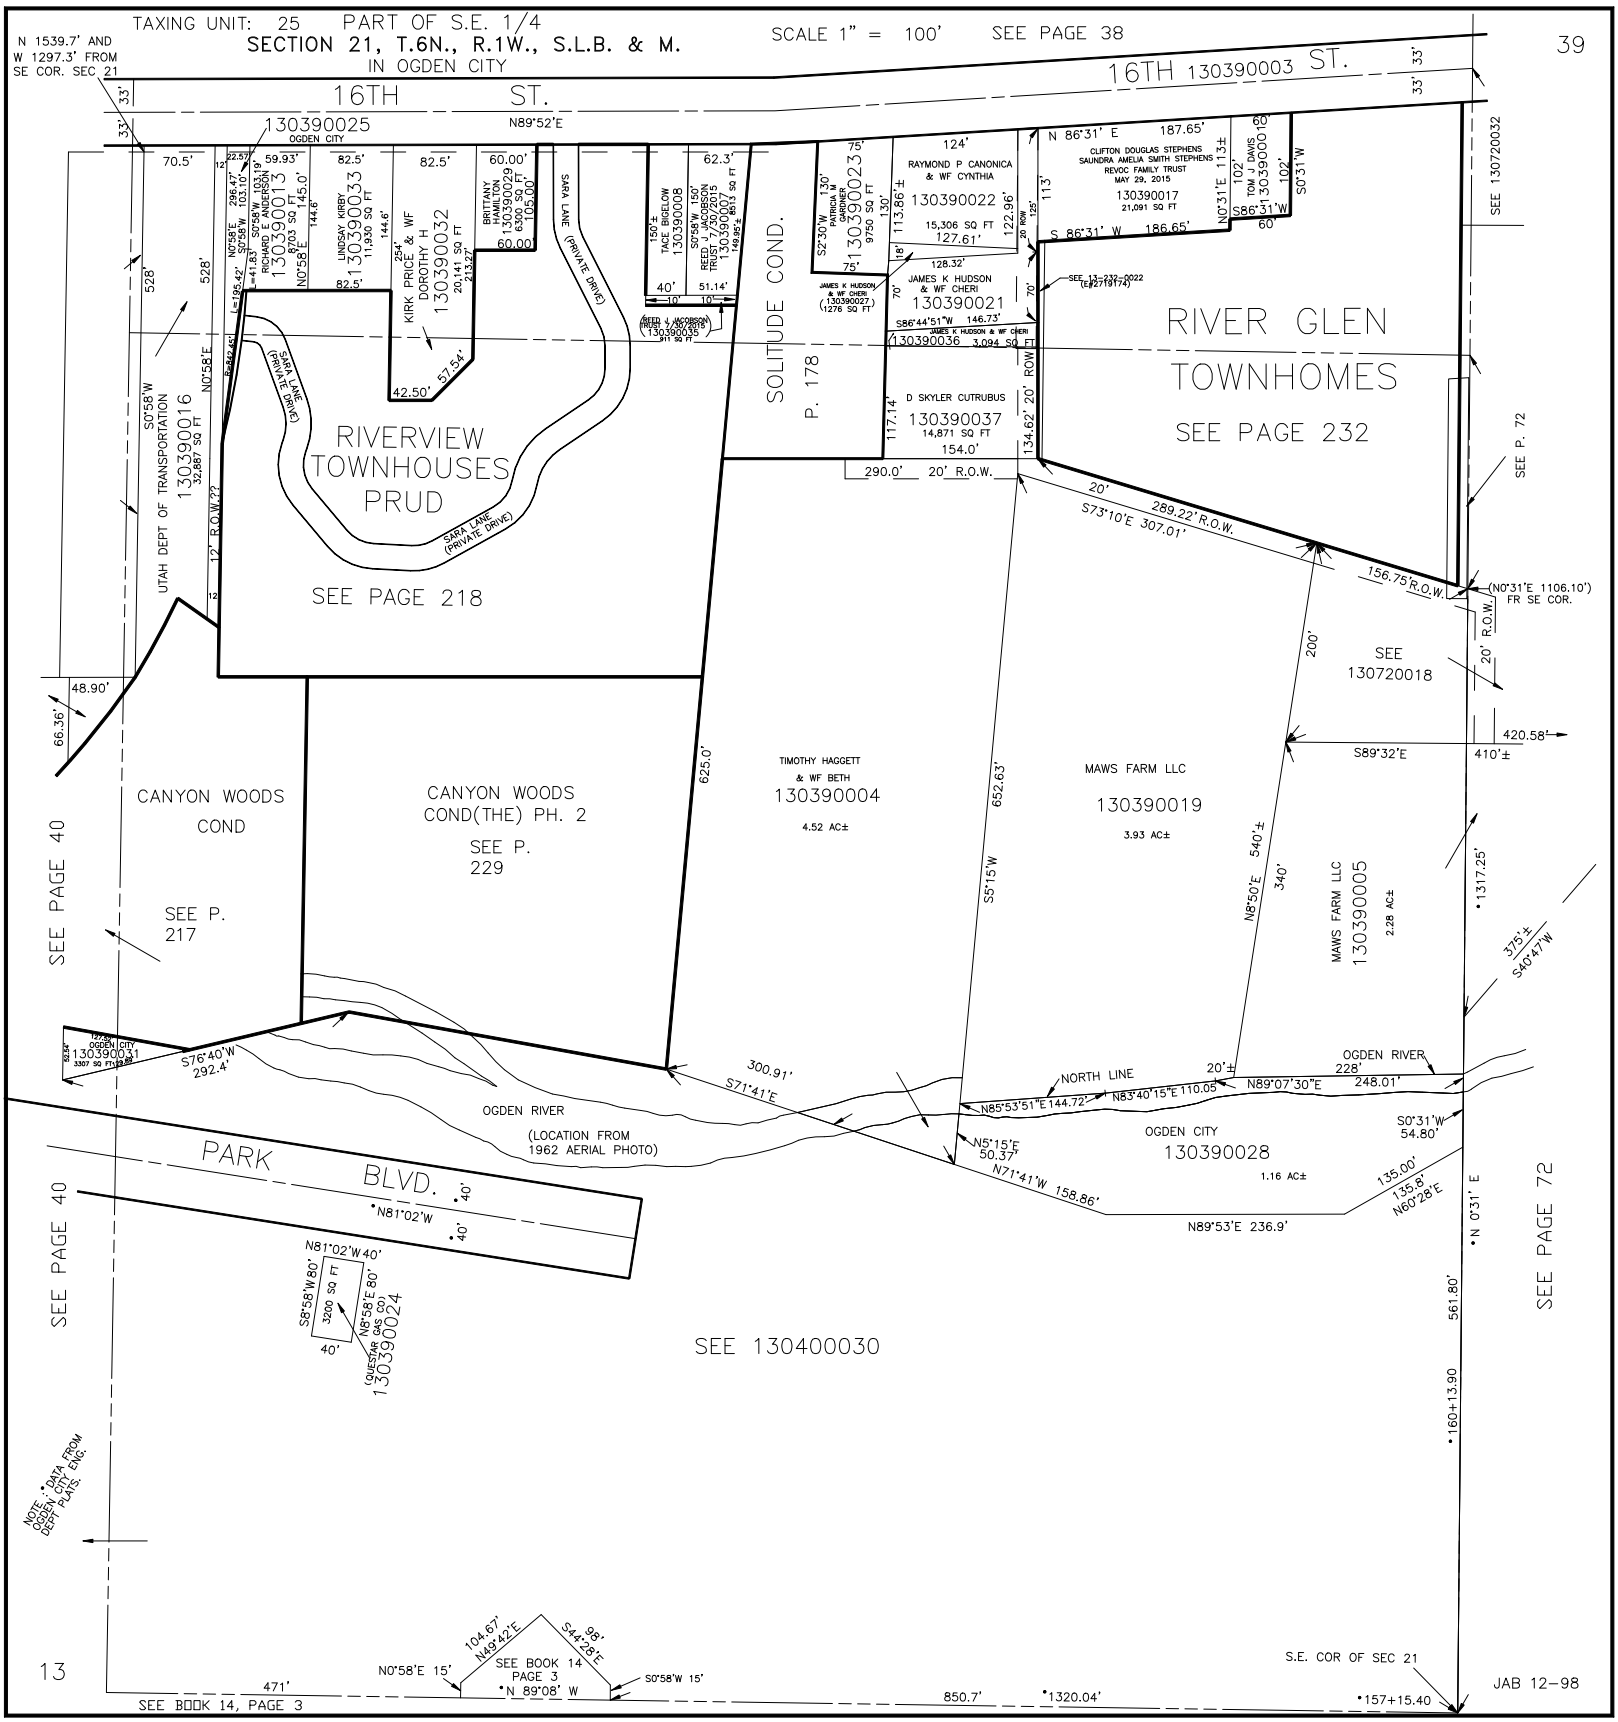
TAXING UNIT: 25 PART OF S.E. 1/4
SECTION 21, T.6N., R.1W., S.L.B. & M.
IN OGDEN CITY
SCALE 1" = 100'
SEE PAGE 38
39
N 1539.7' AND W 1297.3' FROM SE COR. SEC 21
16TH ST.
16TH 130390003 ST.
130390025
OGDEN CITY
N89°52'E
RIVERVIEW TOWNHOUSES PRUD
SEE PAGE 218
KIRK PRICE & WF DOROTHY H
130390032
SOLITUDE COND.
P. 178
RIVER GLEN TOWNHOMES
SEE PAGE 232
UTAH DEPT OF TRANSPORTATION
130390016
CANYON WOODS COND
SEE P. 217
CANYON WOODS COND(THE) PH. 2
SEE P. 229
TIMOTHY HAGGETT & WF BETH
130390004
4.52 AC±
MAWS FARM LLC
130390019
3.93 AC±
MAWS FARM LLC
130390005
2.28 AC±
OGDEN CITY
130390028
1.16 AC±
OGDEN RIVER
(LOCATION FROM 1962 AERIAL PHOTO)
PARK BLVD.
SEE 130400030
SEE PAGE 40
SEE PAGE 72
SEE 130720018
SEE 130720032
SEE P. 72
(N0°31'E 1106.10') FR SE COR.
S.E. COR OF SEC 21
SEE BOOK 14, PAGE 3
NOTE: *DATA FROM OGDEN CITY ENG. DEPT PLATS.
13
JAB 12-98