PART OF THE NE. 1/4, OF SECTION 22, T.6N., R.1W., S.L.B. & M.

ROLLING HILLS ADDITION NO. 4

PARTS OF BLOCKS 7,8,9 & 10

SCALE 1" = 60'

TAXING UNIT: 25

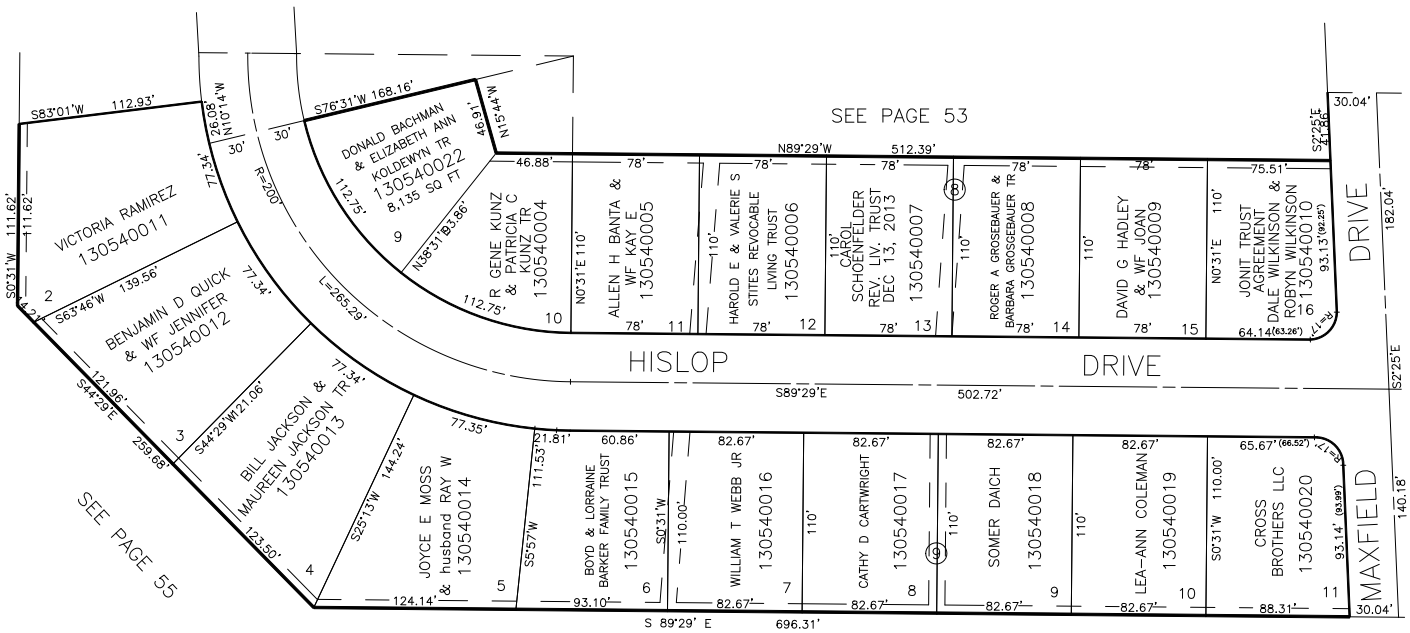

NOTE:
LOT DIMENSIONS OF ORIGINAL PLAT WERE IN ERROR AT INTERSECTION OF MAXFIELD AND HISLOP DRIVES. FIGURES IN PARENTHESES REPRESENT RECALCULATIONS BY OGDEN CITY ENGINEERING DEPT., NOT OFFICIALLY RECORDED.

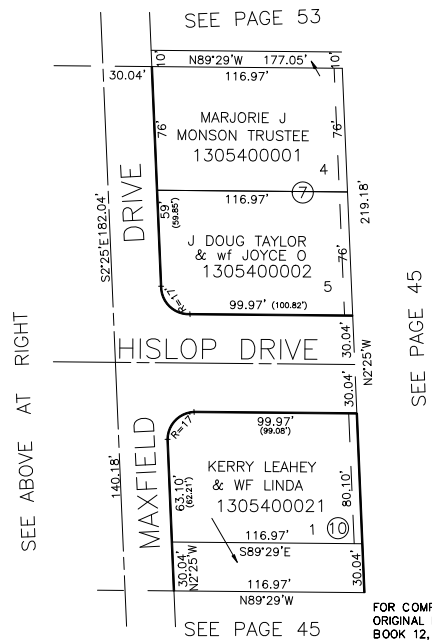

FOR COMPLETE ENG DATA SEE ORIGINAL DEDICATION PLAT IN BOOK 12, PAGE 4 OF RECORDS.

10' UTILITY & DRAINAGE EASEMENTS EACH SIDE OF PROPERTY LINES AS INDICATED BY DASHED LINES EXCEPT AS OTHERWISE SHOWN.

DA 3/59