PART OF S.W. 1/4 OF SEC. 22, T.6N., R.1W., S.L.B.&M.

ORCHARD PARK SUBDIVISION NO. 4

TAXING UNIT: 25

OGDEN CITY

SCALE 1" - 50'

PREFIX: 13-131

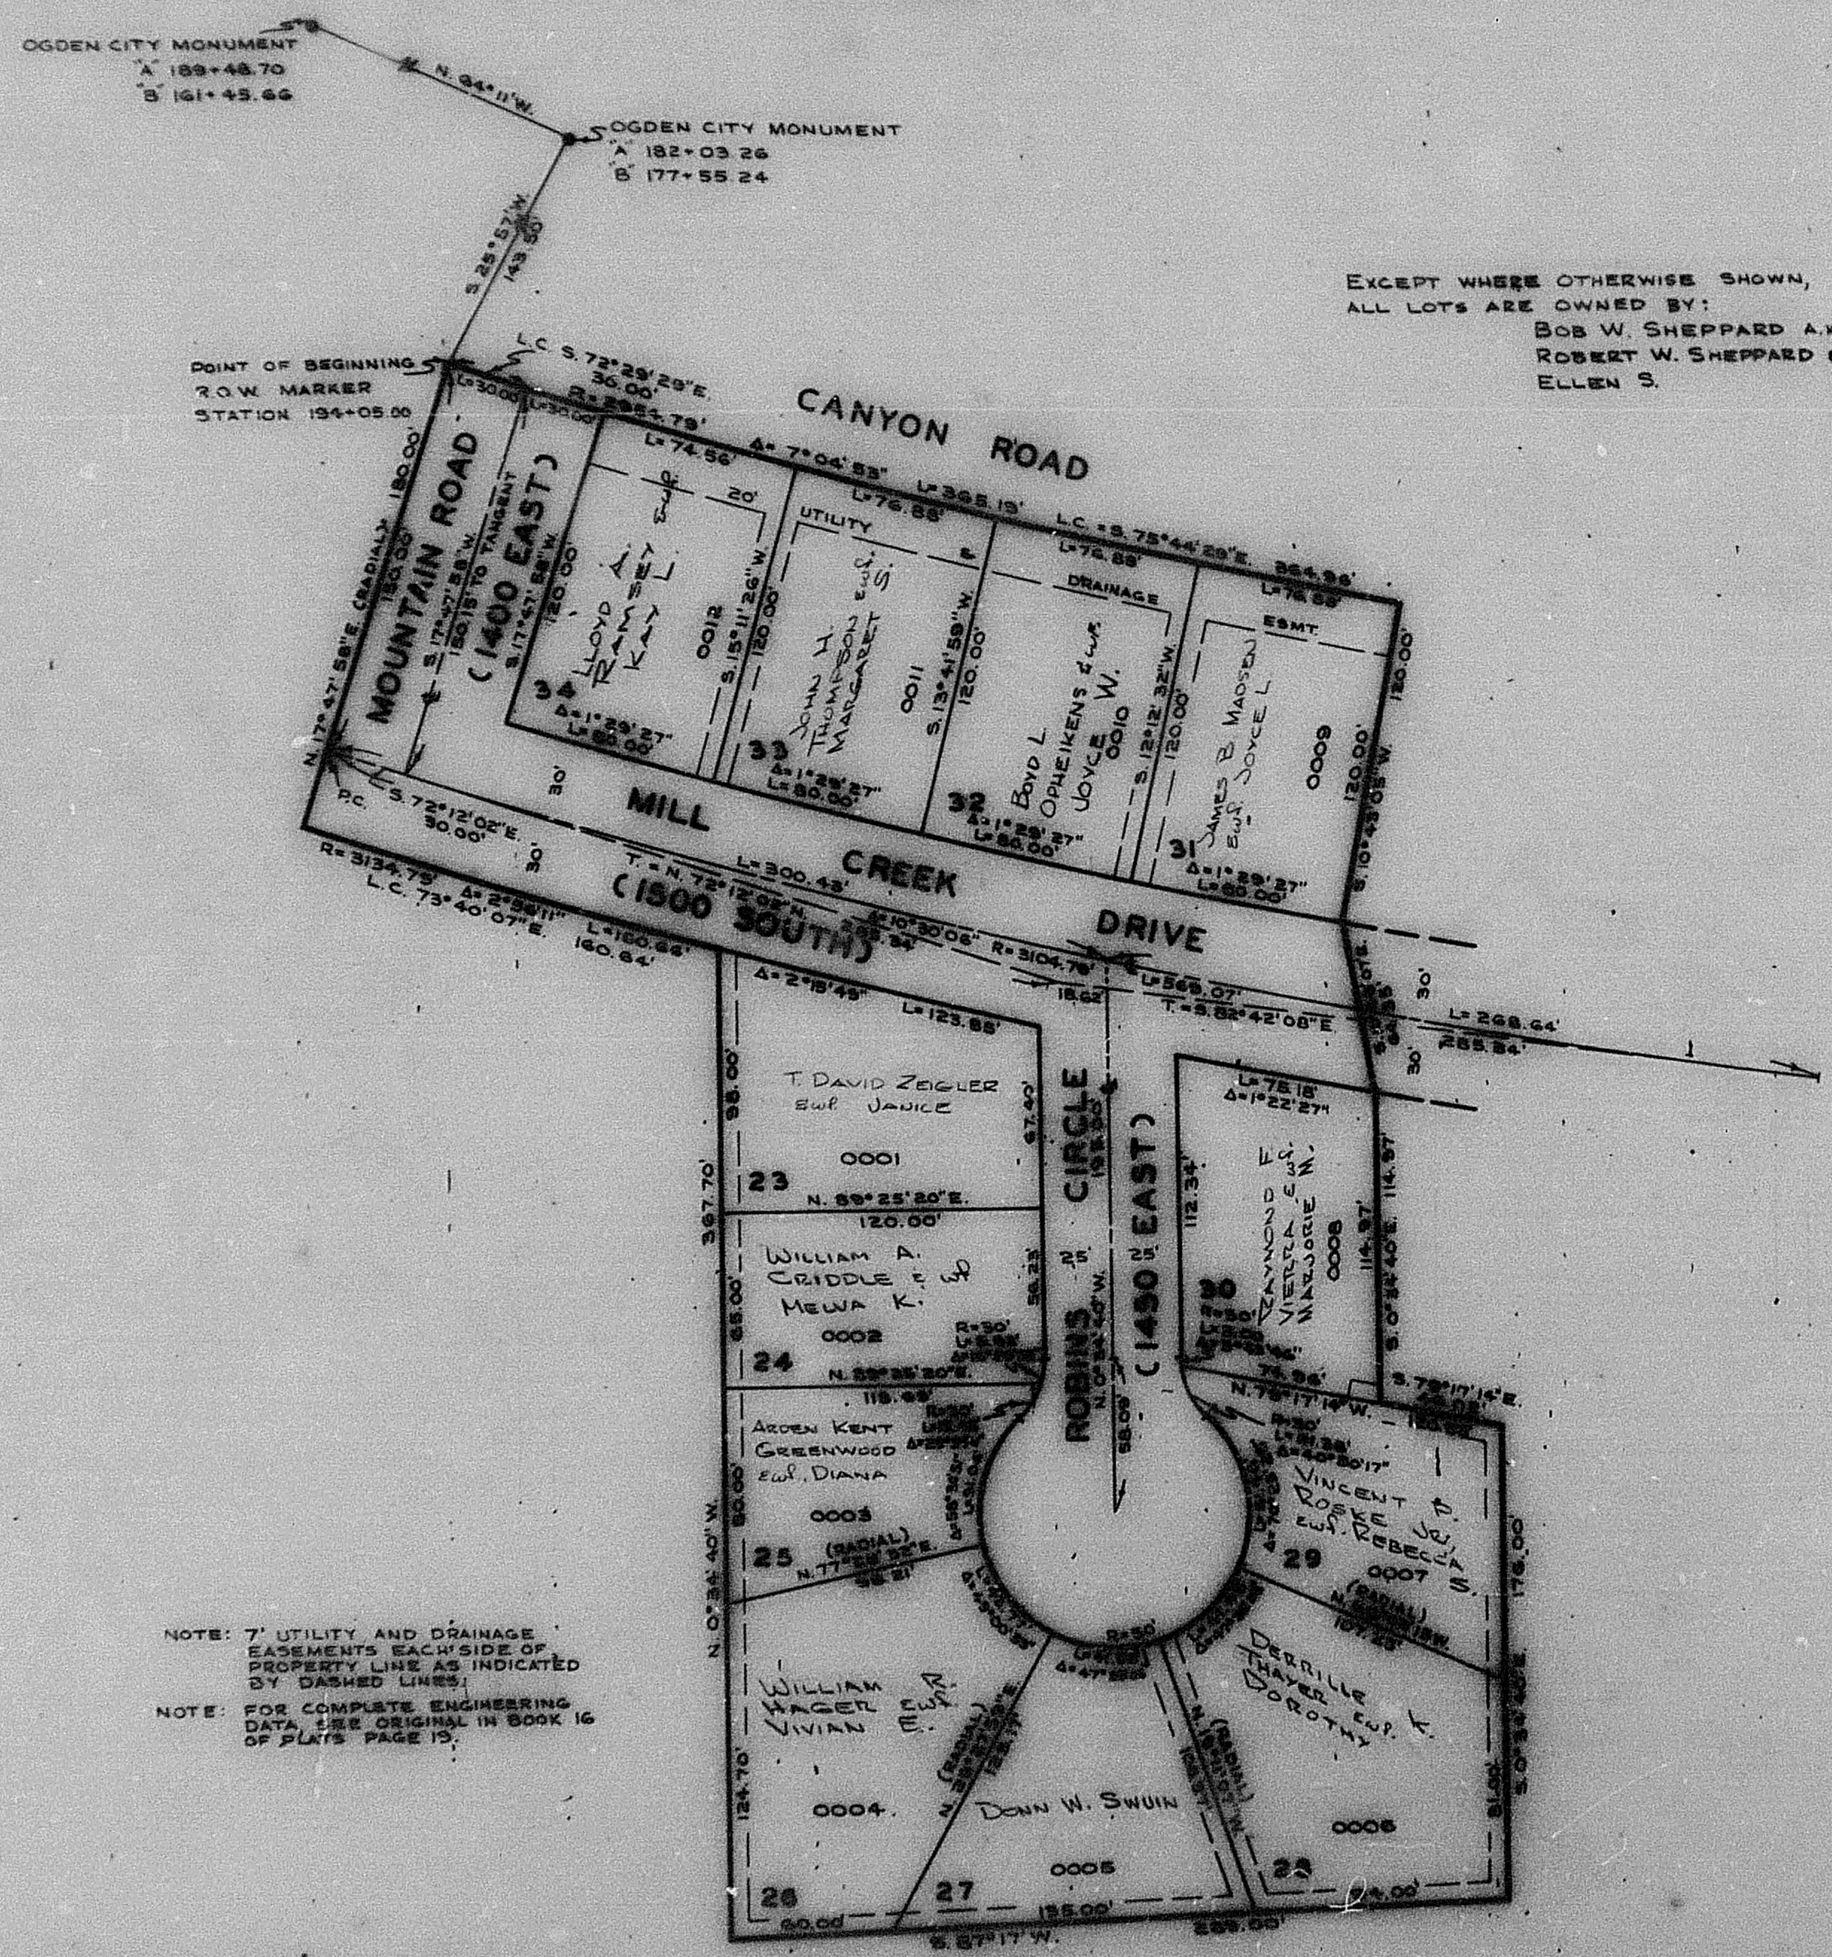

EXCEPT WHERE OTHERWISE SHOWN, ALL LOTS ARE OWNED BY:
BOB W. SHEPPARD A.K.A.
ROBERT W. SHEPPARD & WIFE
ELLEN S.

NOTE: 7' UTILITY AND DRAINAGE EASEMENTS EACH SIDE OF PROPERTY LINE AS INDICATED BY DASHED LINES.

NOTE: FOR COMPLETE ENGINEERING DATA, SEE ORIGINAL IN BOOK 16 OF PLATS PAGE 19.