

PART OF S.E. 1/4 SEC. 21, T.6N., R.1W., S.L.B. & M.

165


TAXING UNIT 25

PEARWOOD PARK
PHASE 1, AMENDED
A PLANNED UNIT DEVELOPMENT
LOTS 1-2, 31-42
IN OGDEN CITY

PREFIX 13-165

CANYON ROAD SCALE 1" = 40'

SEE PAGE 43

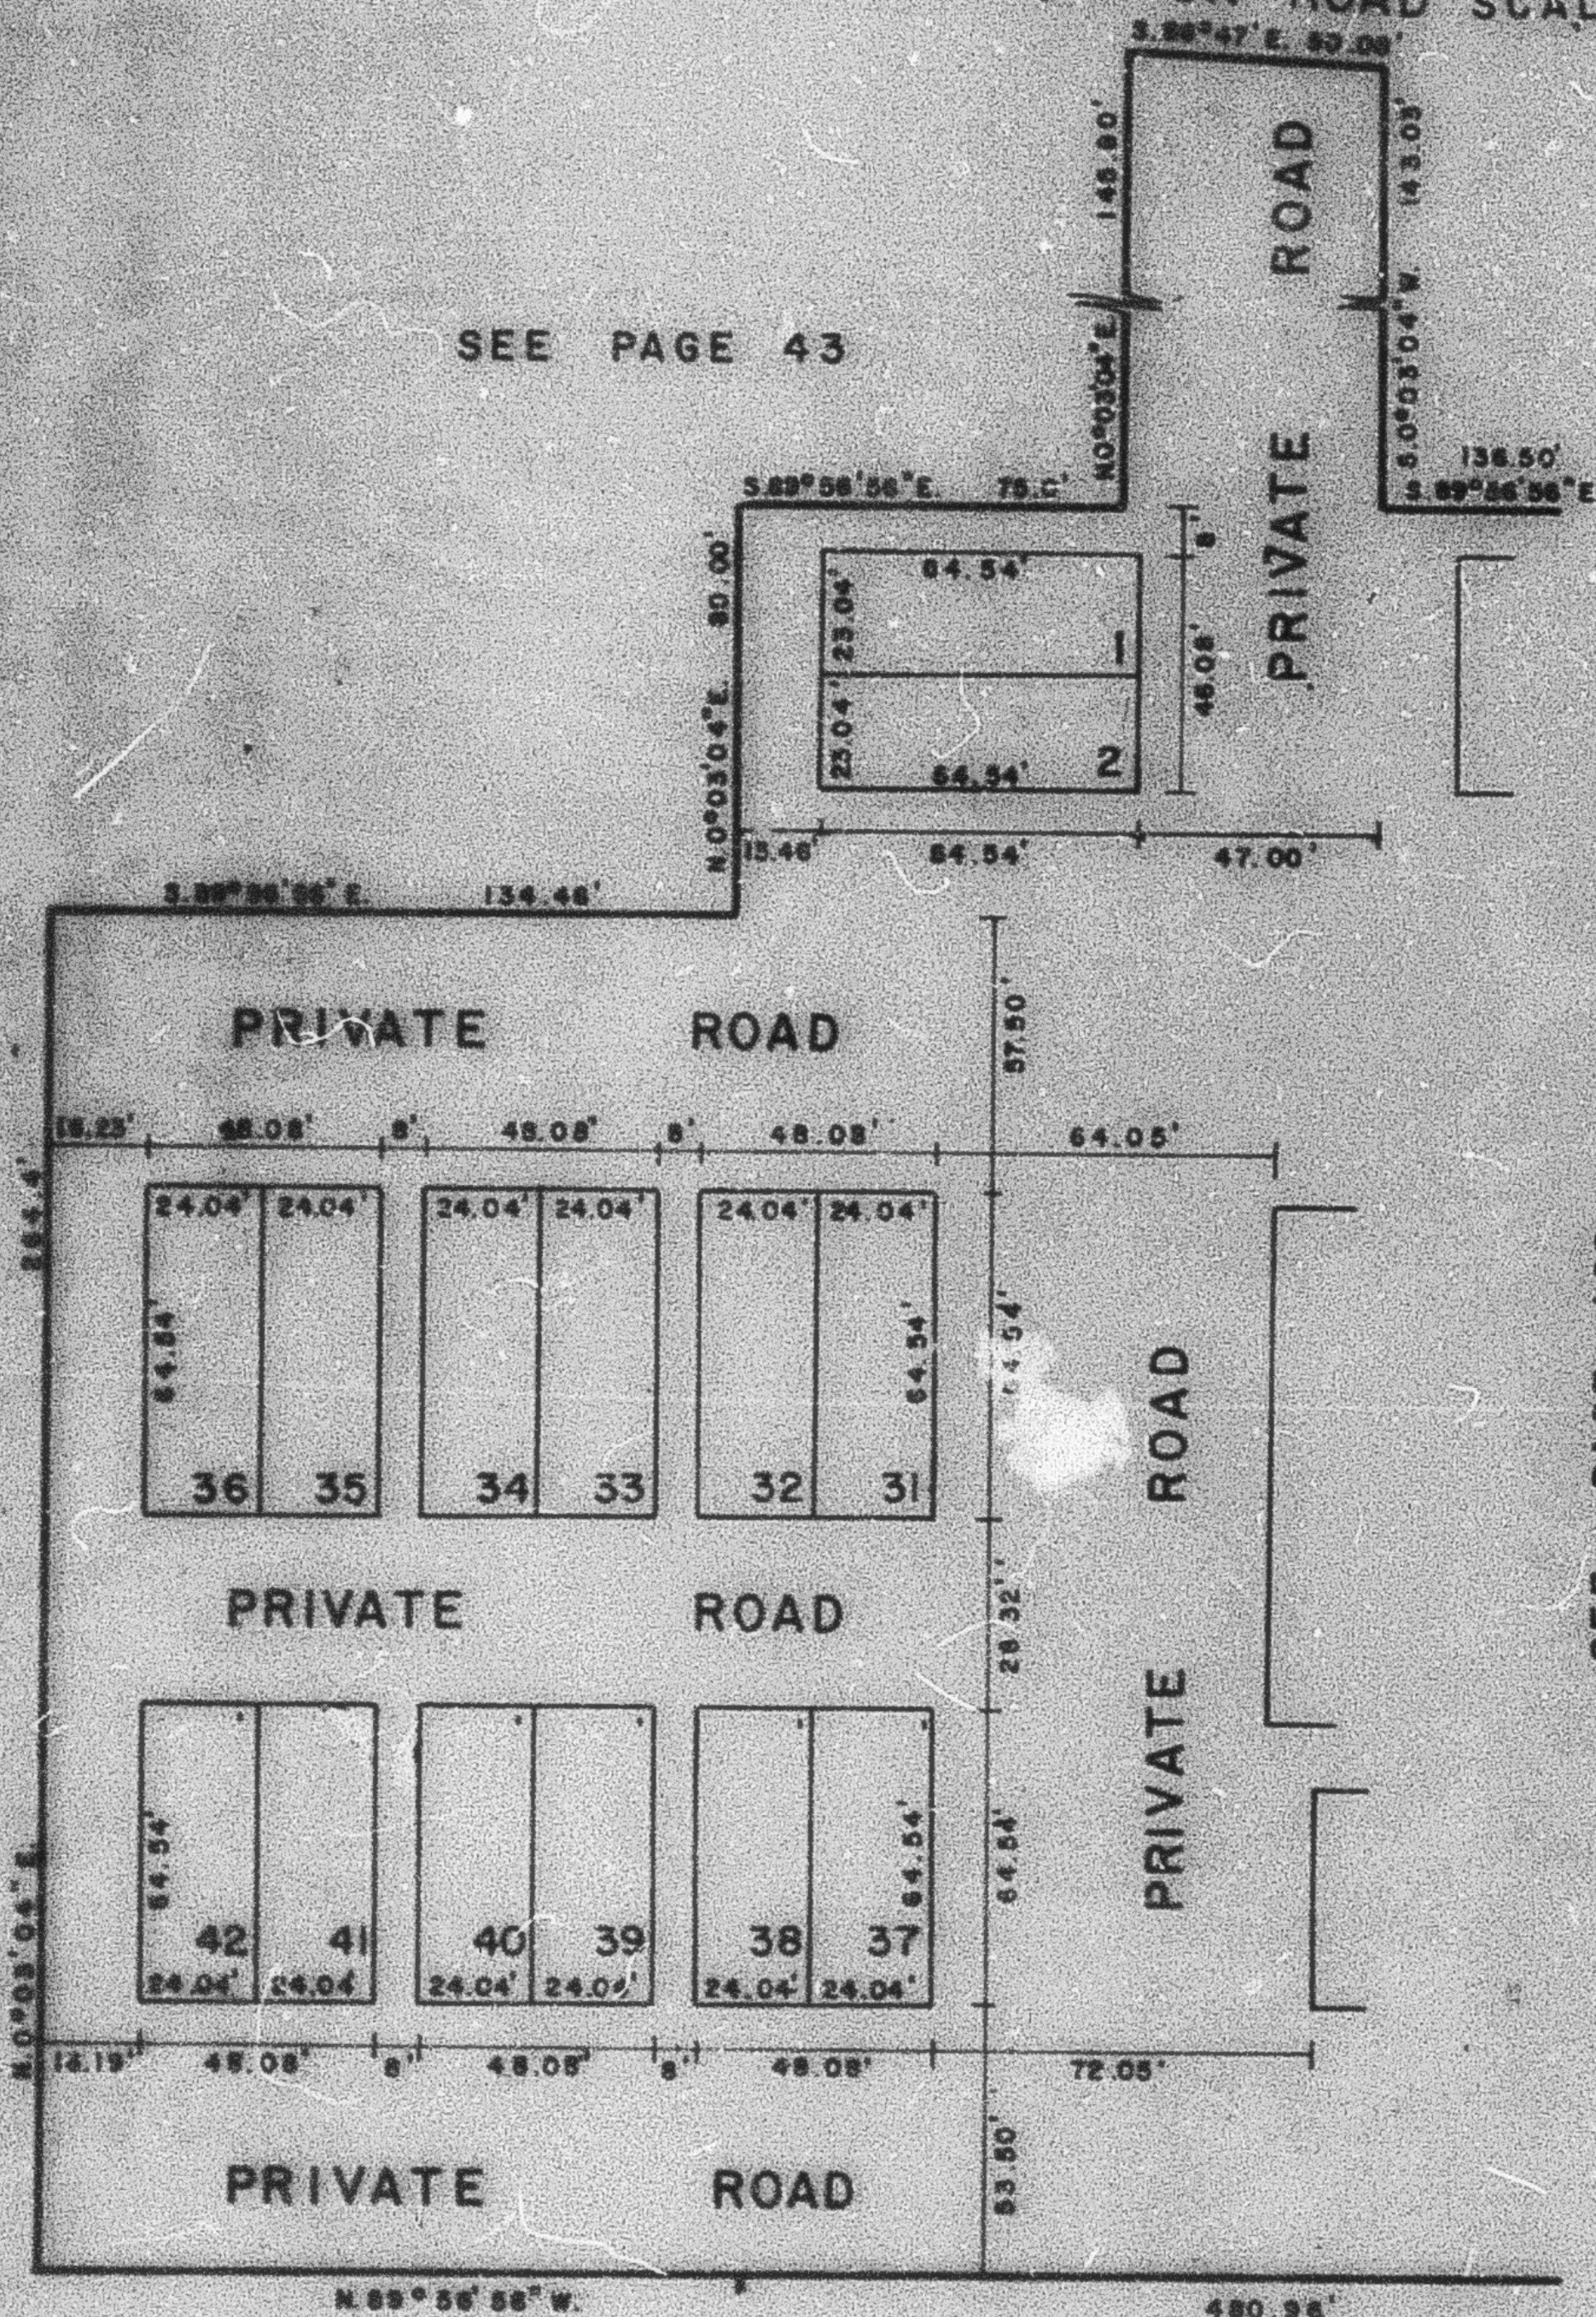

SEE PAGE 166

LOT NO	SERIAL NO	NAMES OF OWNERSHIP
1	0001	DAVID E. MAYBERRY
2	0002	DAVID E. MAYBERRY
31	0003	DEBORAH L. CLANSON
32	0004	BRETT D. SLACK & WIFE SHARON S. SLACK
33	0005	LELAND V. CHILD
34	0006	DON C. STAKER & WIFE DEAN ANN
35	0007	LAURA M. BENSON
36	0008	LAURA M. BENSON
37	0009	DAVID E. MAYBERRY
38	0010	DAVID E. MAYBERRY
39	0011	DAVID E. MAYBERRY
40	0012	DAVID E. MAYBERRY
41	0013	WEBCO INC.
42	0014	WEBCO INC.

FOR COMPLETE ENG. DATA
SEE ORIG. DES. PLAT IN
BOOK 24, PAGE 41

SEE PAGE 43