PART OF THE E 1/2 OF SEC. 21 & PT. W 1/2 OF SEC. 22 T6N R1W S.L.B. & M.

OLD MILL PHASE 4

A CONDOMINIUM PROJECT

TAXING UNIT- 25 [illegible]

IN OGDEN CITY

SURVEY PLAT BOOK 27 OF DEDICATION PLAT, PAGE 86
AMENDED DECLARATION BOOK 1483 OF RECORDS, PAGE 2513

SCALE 1" = 30'

UNIT	SERIAL NO	NAME OF OWNERSHIP Millstone Development Inc.
37	0001	Arthur M. [illegible] & w [illegible] B.
38	0002	Donald R. Jensen & w [illegible] E.
39	0003	Scott V. Hoffman
40	0004	Geraldine W. [illegible] Trustee
41	0005	Douglas G. Bullard
42	0006	JoLaAnn Posey
43	0007	Jill Scherbel Greenwood & Timothy David Greenwood Trustees
44	0008	Barbara Reynolds

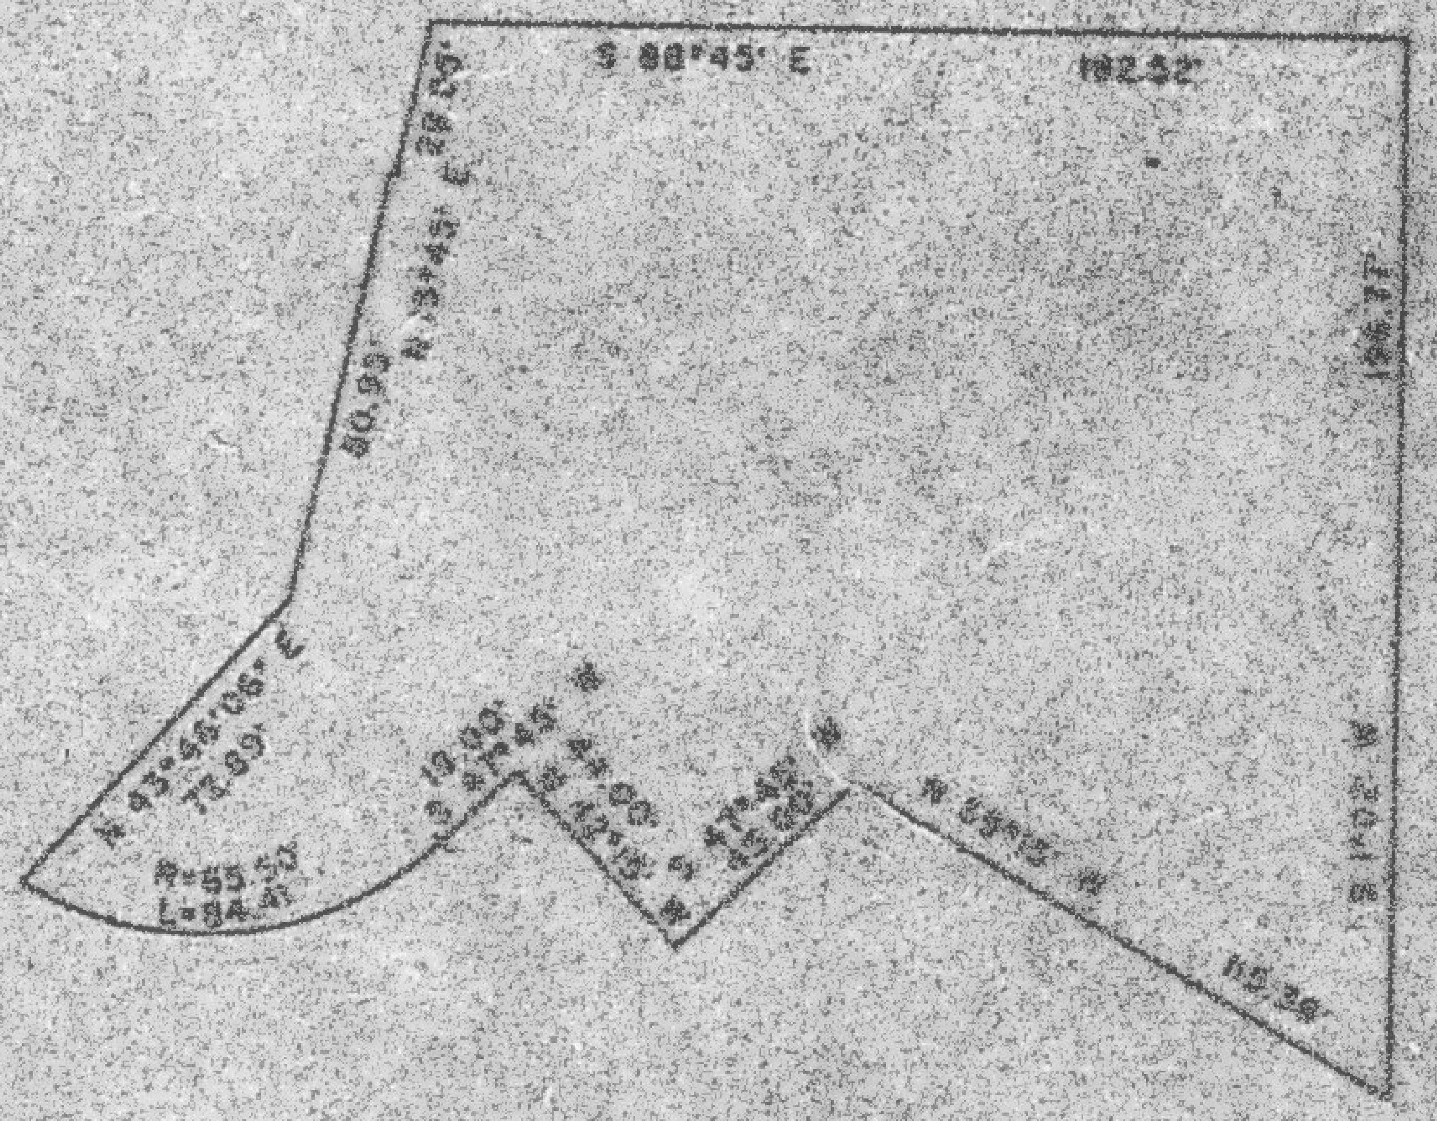
S 88°45' E
182.52'
N 3°45' E 28.55'
80.93
N 43°46'06" E
73.89'
R=55.50'
L=84.41'
19.00'
S 47°45' W
44.00'
S 42°15' W
S 47°45' W
45.00'
N 59°15' W
115.38'
S 1°02' W
196.77'

LDT 1-86