PART OF THE N.W. 1/4 OF THE N.W. 1/4 OF SEC. 27, T.6N., R.1W., S.L.B. & M. 201
ALSO PART OF LOTS 4 - 11 BLOCK 6 & LOTS 18 - 23 BLOCK 7 CITY VIEW ADDITION, AMENDED PLAT

TYLER PLACE PHASE 4

A CONDOMINIUM PROJECT

TOWNSHIP UNIT: 25

SCALE 1" = 30'

IN OGDEN CITY

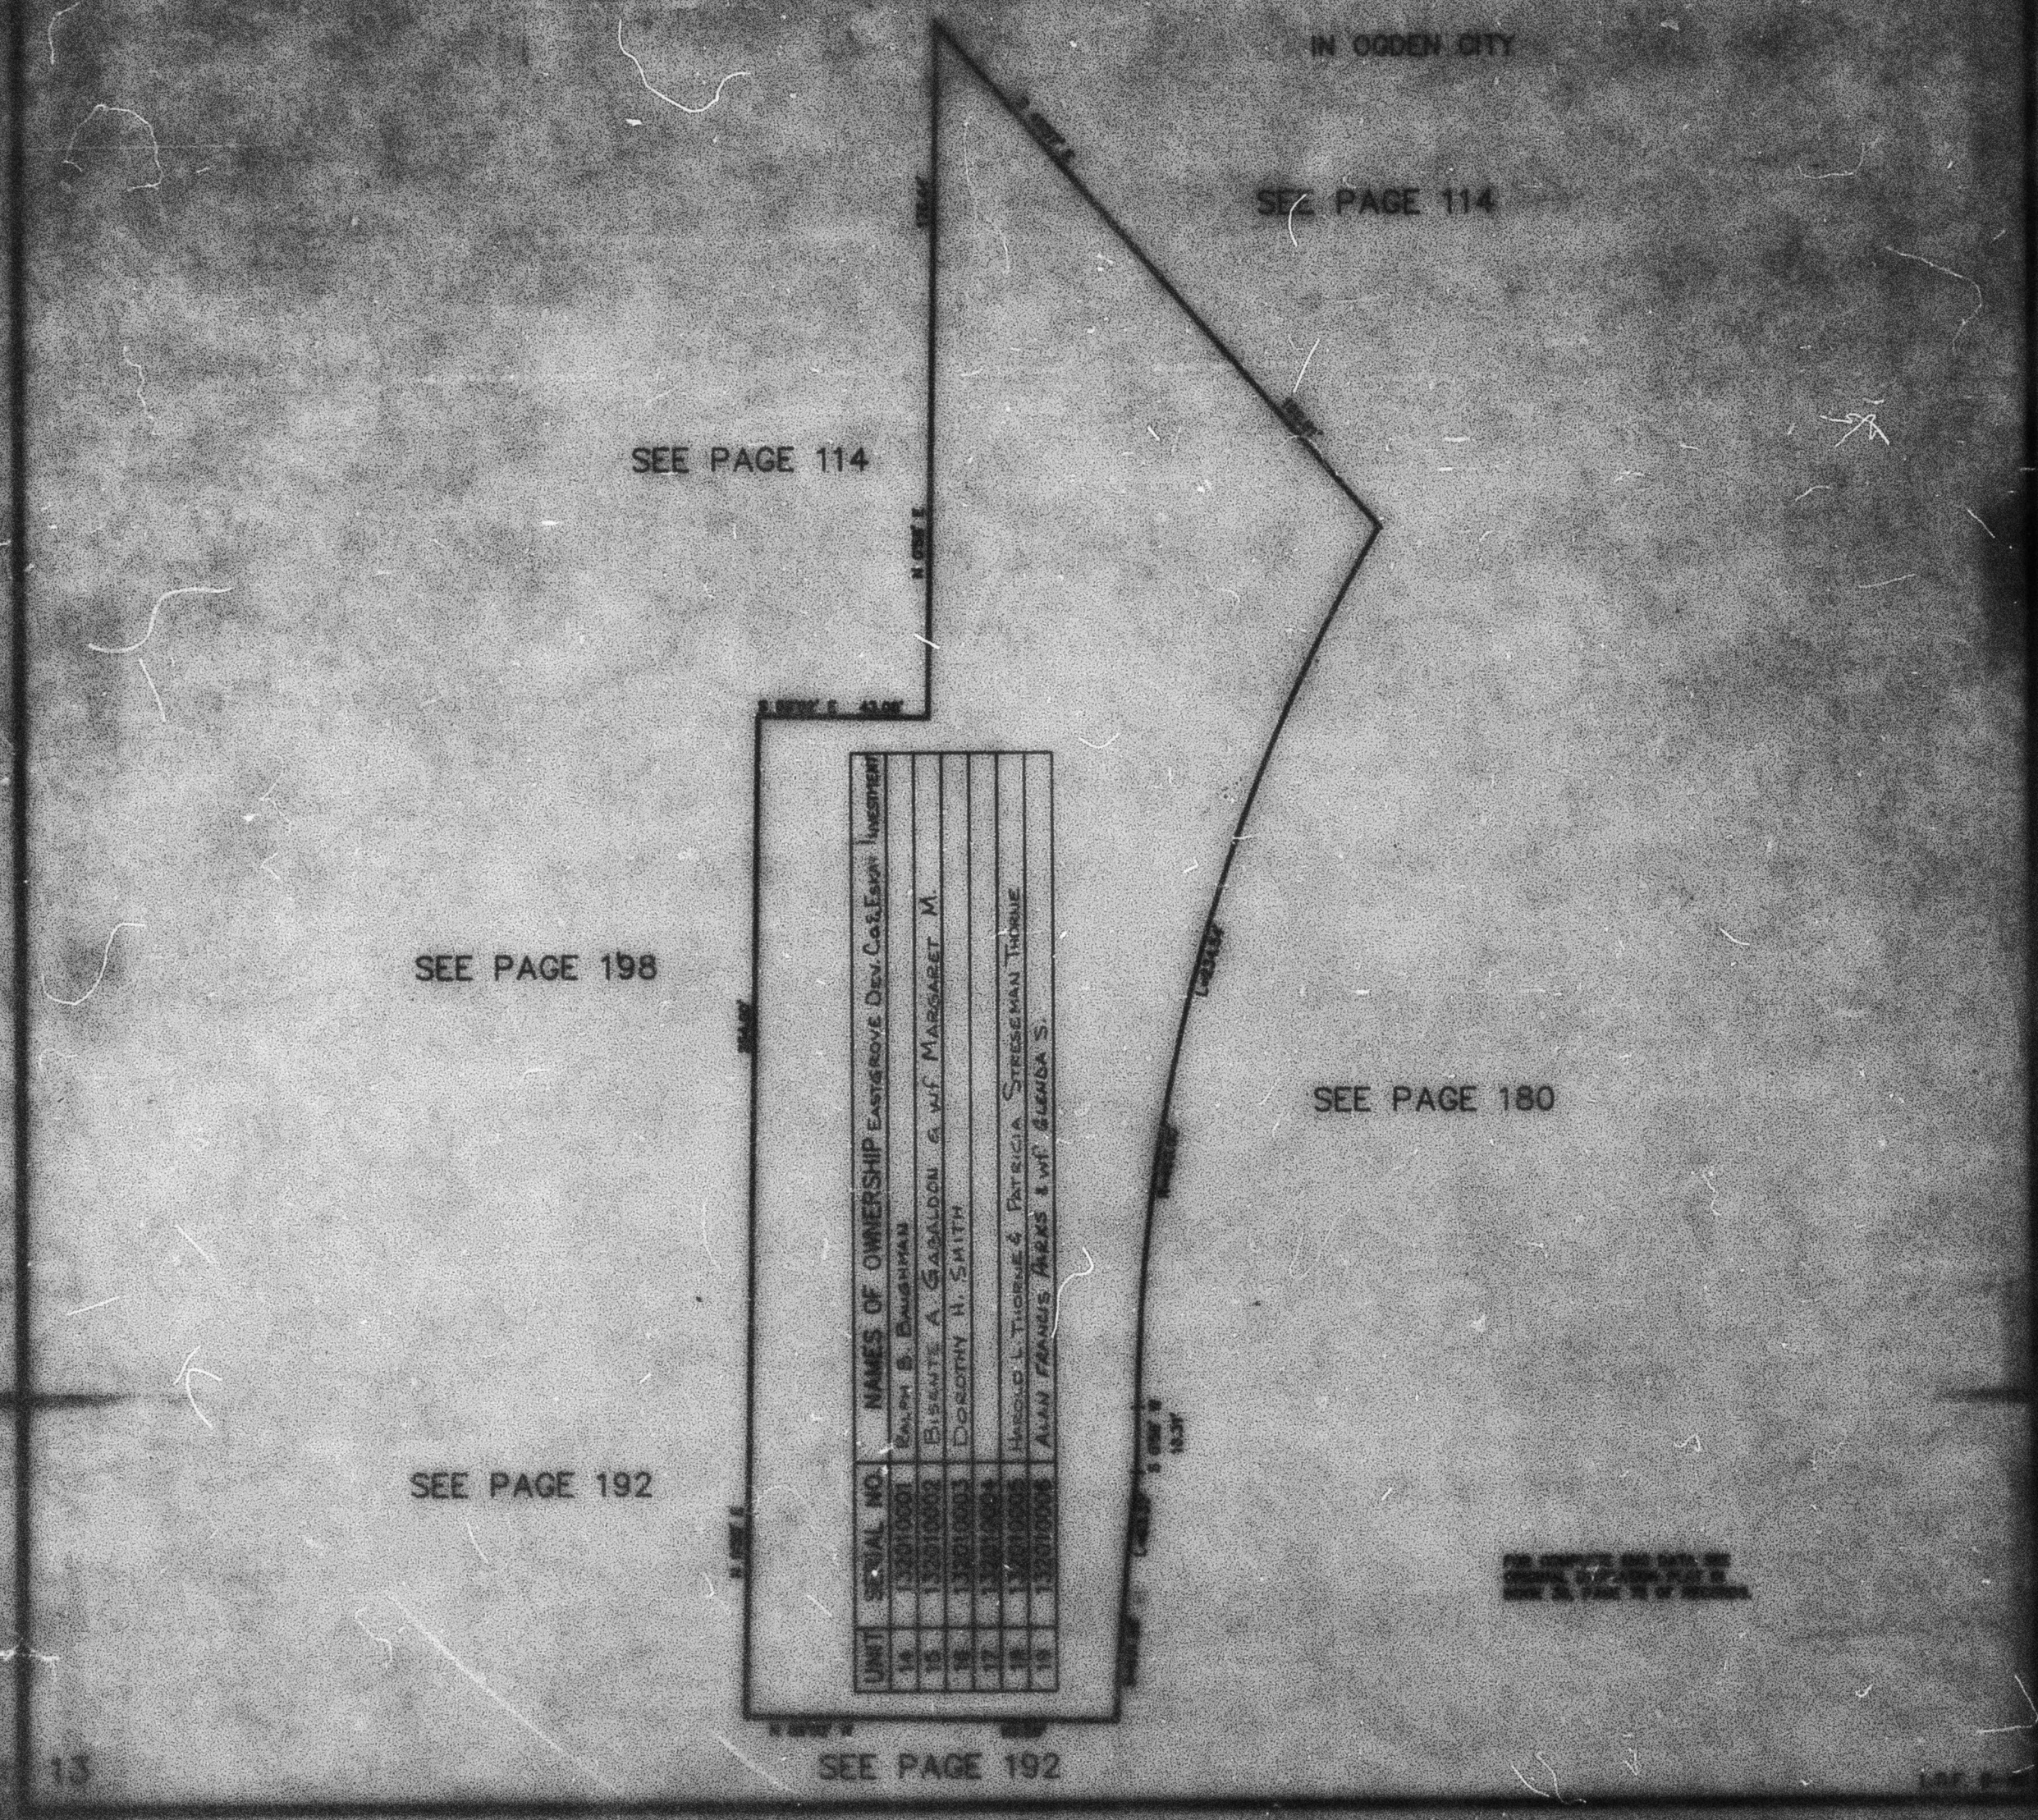

UNIT	SERIAL NO.	NAMES OF OWNERSHIP
14	132010001	EASTGROVE DEV. CO. & EARN. INVESTMENT
15	132010002	RALPH B. BAUGHMAN
16	132010003	BIENVENIDO A. GABALDON & WF MARGARET M.
17	132010004	DOROTHY H. SMITH
18	132010005	HAROLD L. THORNE & PATRICIA STREESMAN THORNE
19	132010006	ALAN FRANCIS PARKS & WF GLENDA S.