PART OF THE N.W. 1/4, SEC. 27 & N.E. 1/4, SEC. 28, T.6N., R.1W., S.L.B. & M.

ARLINGTON HEIGHTS ADDITION

BLOCKS 1 & 2

TAXING UNIT: 25

IN OGDEN CITY

SCALE 1" = 50'

SEE BOOK 13, PAGE 39

SEE BOOK 13 PAGE 72

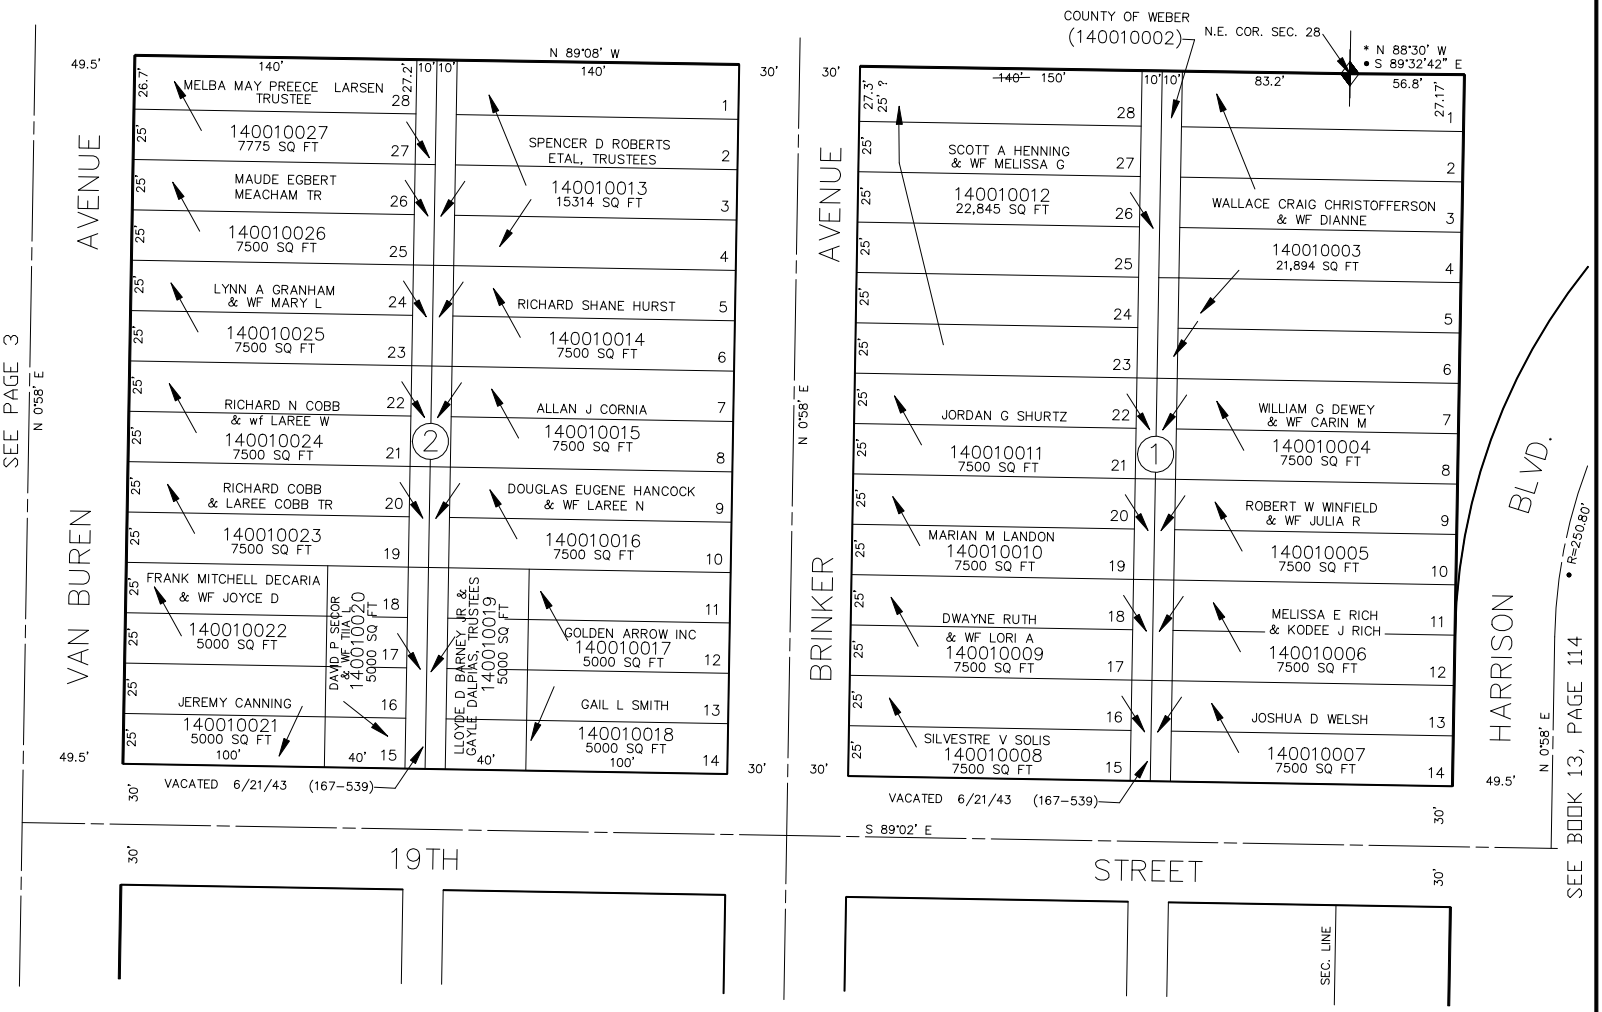

SEE PAGE 3

SEE BOOK 13, PAGE 114

SEE PAGE 2

• OGDEN CITY ENG. DEPT. PLATS
* ORIG. DED. PLAT

FOR COMPLETE ENG DATA SEE ORIGINAL DEDICATION PLAT IN BOOK 7, PAGE 38 OF RECORDS.

BM 5-94