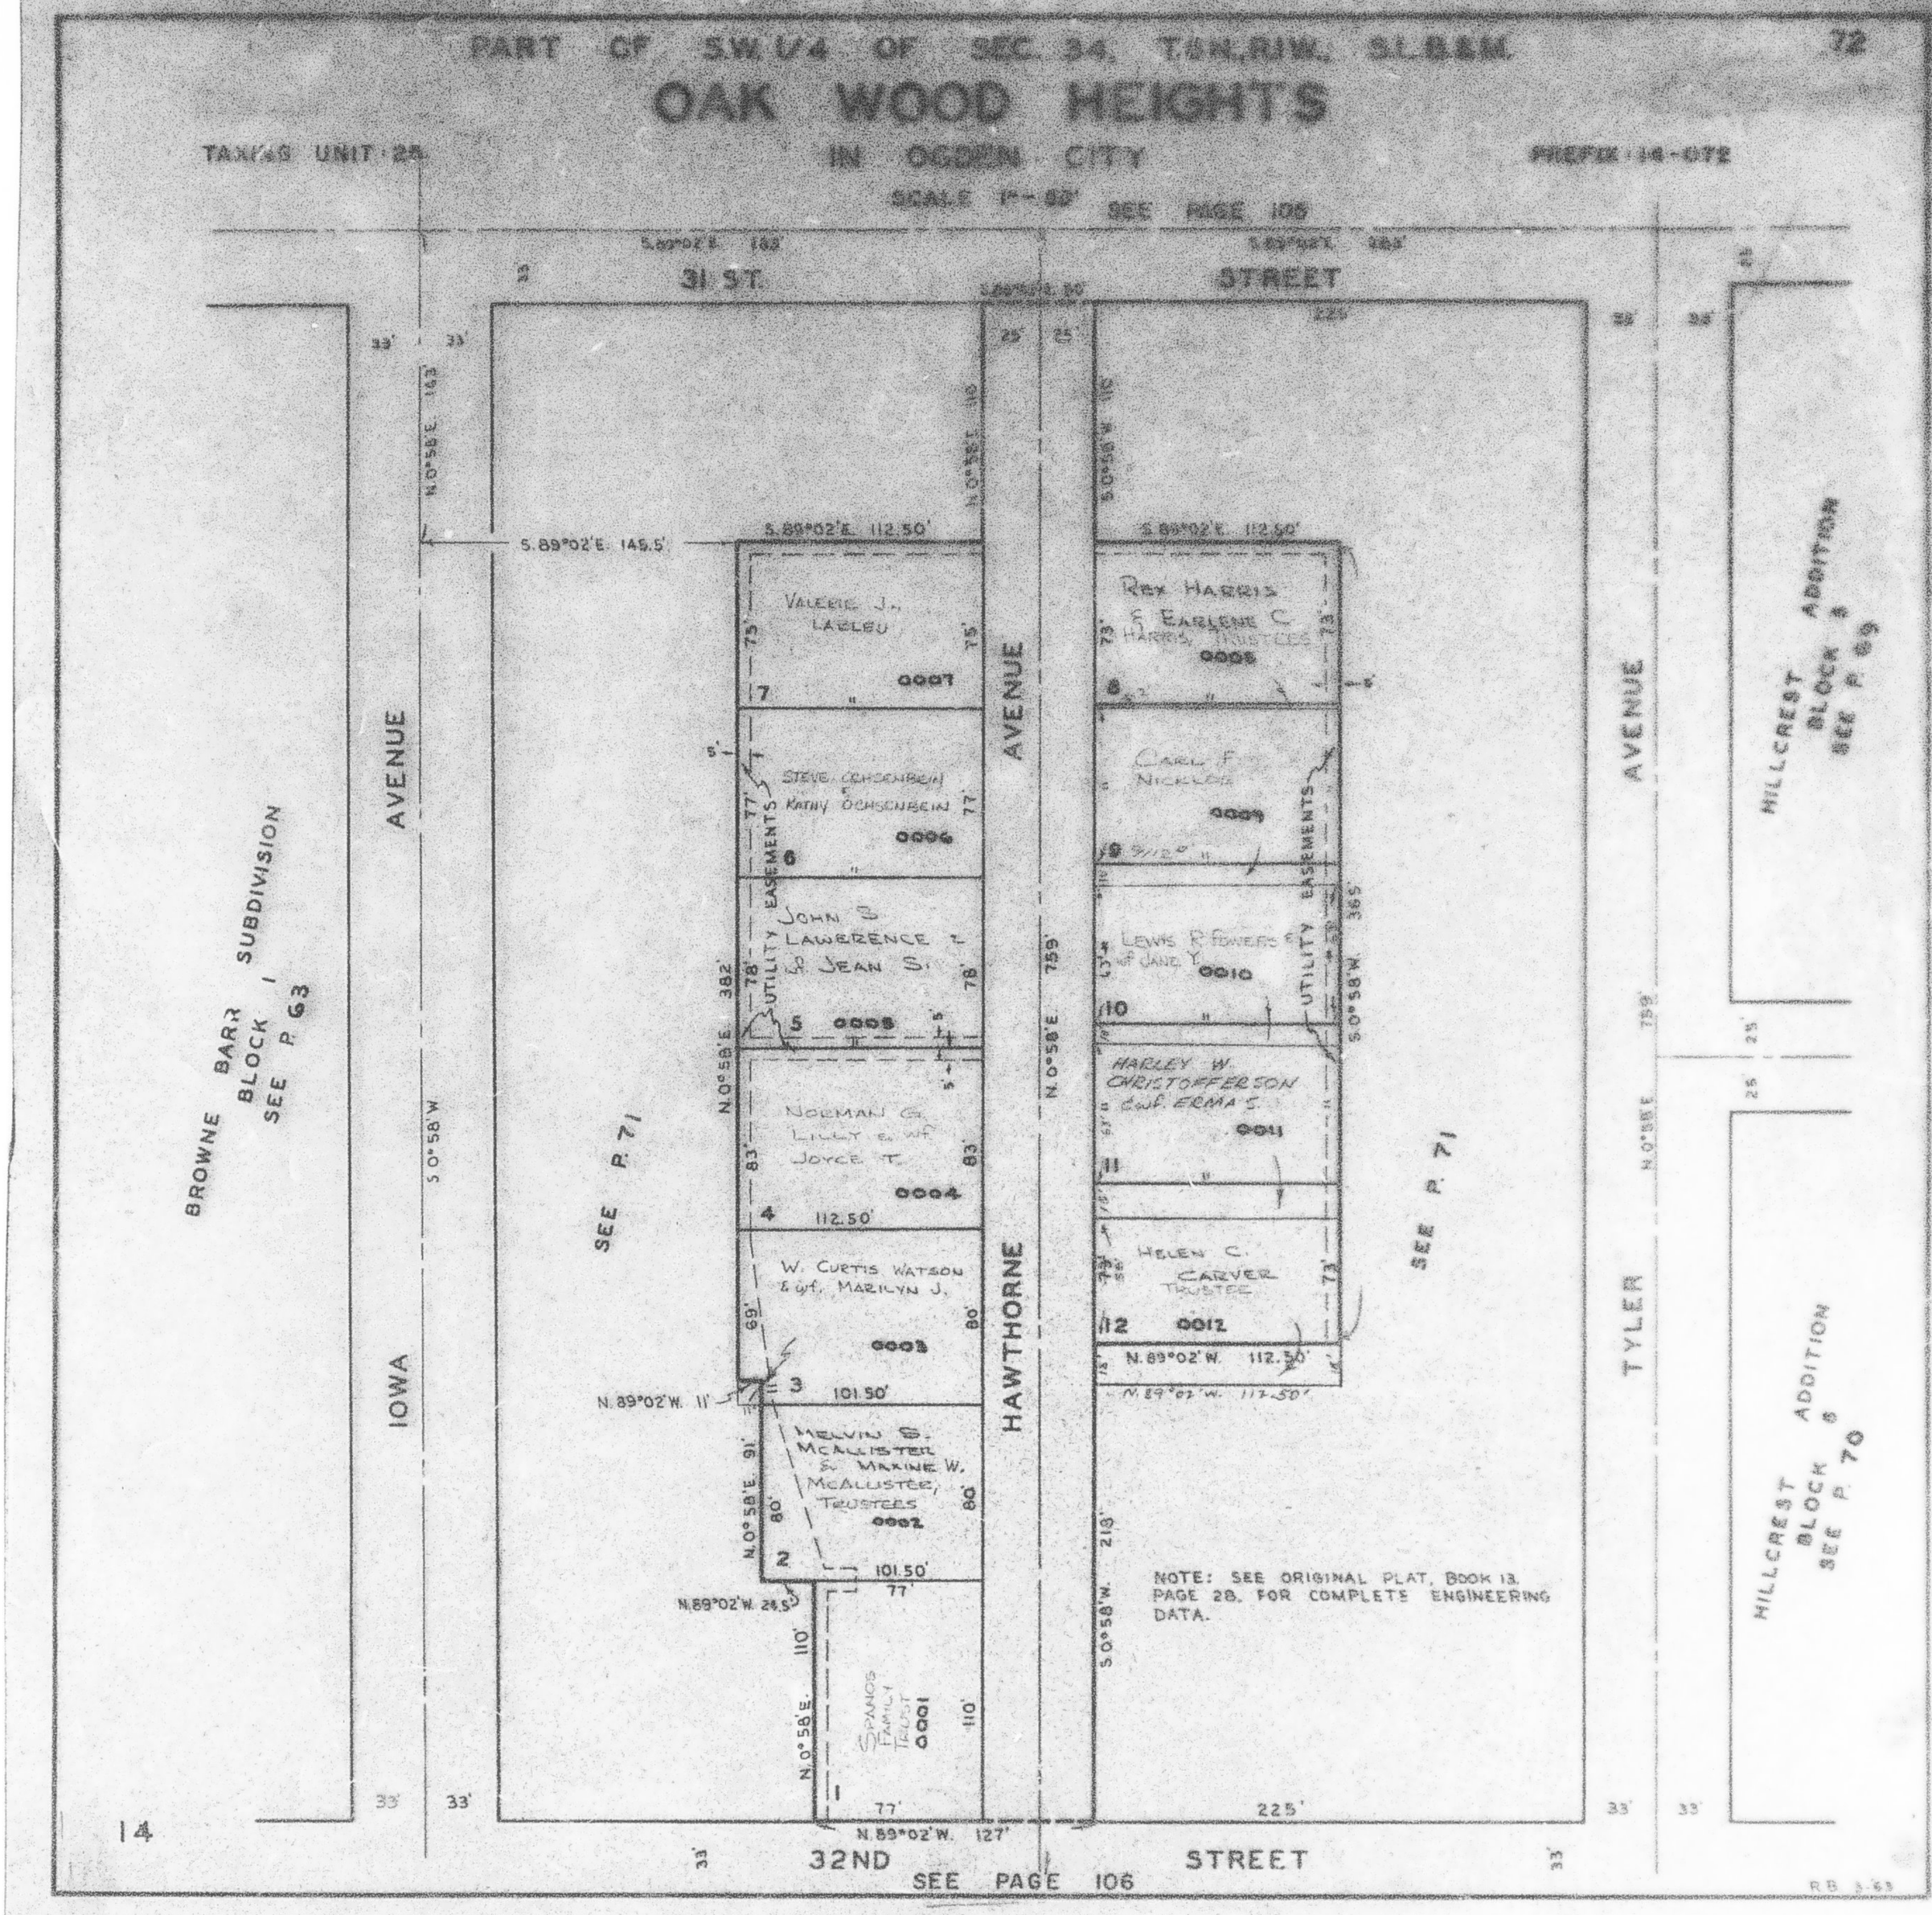
PART OF S.W. 1/4 OF SEC. 34, T.6N.,R.1W., S.L.B.&M.
72
OAK WOOD HEIGHTS
IN OGDEN CITY
TAX/AS UNIT: 25
PREFIX: 14-072
SCALE 1"=80'
SEE PAGE 105
31 ST. STREET
IOWA AVENUE
HAWTHORNE AVENUE
TYLER AVENUE
32ND STREET
SEE PAGE 106
BROWNE BARR SUBDIVISION BLOCK 1 SEE P. 63
SEE P. 71
HILLCREST ADDITION BLOCK 6 SEE P. 69
HILLCREST ADDITION BLOCK 6 SEE P. 70
VALERIE J. LAGLEU 0007
STEVE OCHSENBEIN & KATHY OCHSENBEIN 0006
JOHN B. LAWRENCE & JEAN S. 0005
NORMAN G. LILLY & WF JOYCE T. 0004
W. CURTIS WATSON & WF. MARILYN J. 0003
MELVIN S. MCALLISTER & MAXINE W. MCALLISTER, TRUSTEES 0002
SPANOS FAMILY TRUST 0001
REX HARRIS & EARLENE C. HARRIS, TRUSTEES 0008
CARL F. NICKLOS 0009
LEWIS R. FOWERS & WF JANE Y. 0010
HARLEY W. CHRISTOFFERSON & WF. ERMA S. 0011
HELEN C. CARVER TRUSTEE 0012
S.89°02'E. 145.5'
S.89°02'E. 112.50'
N.89°02'W. 11'
N.89°02'W. 24.5'
N.89°02'W. 127'
N.89°02'W. 112.50'
N.89°02'W. 117.50'
S.0°58'W. 218'
S.0°58'W. 365'
N.0°58'E. 759'
N.0°58'E. 382'
N.0°58'E. 163'
N.0°58'E. 110'
S.0°58'W. 110'
UTILITY EASEMENTS
225'
NOTE: SEE ORIGINAL PLAT, BOOK 13, PAGE 28, FOR COMPLETE ENGINEERING DATA.
14
RB 3-63