PART OF THE NE 1/4, SEC. 34, T.6N., R.1W., S.L.B. & M.

# MEMORY HILL ESTATES

PART OF LOTS 2, 9–11, 14–16, 21 AND
ALL OF LOTS 3–8, 12, 13, 17–20
BLOCK 70, NOB HILL ANNEX

IN OGDEN CITY

TAXING UNIT: 25

SCALE 1" = 50'

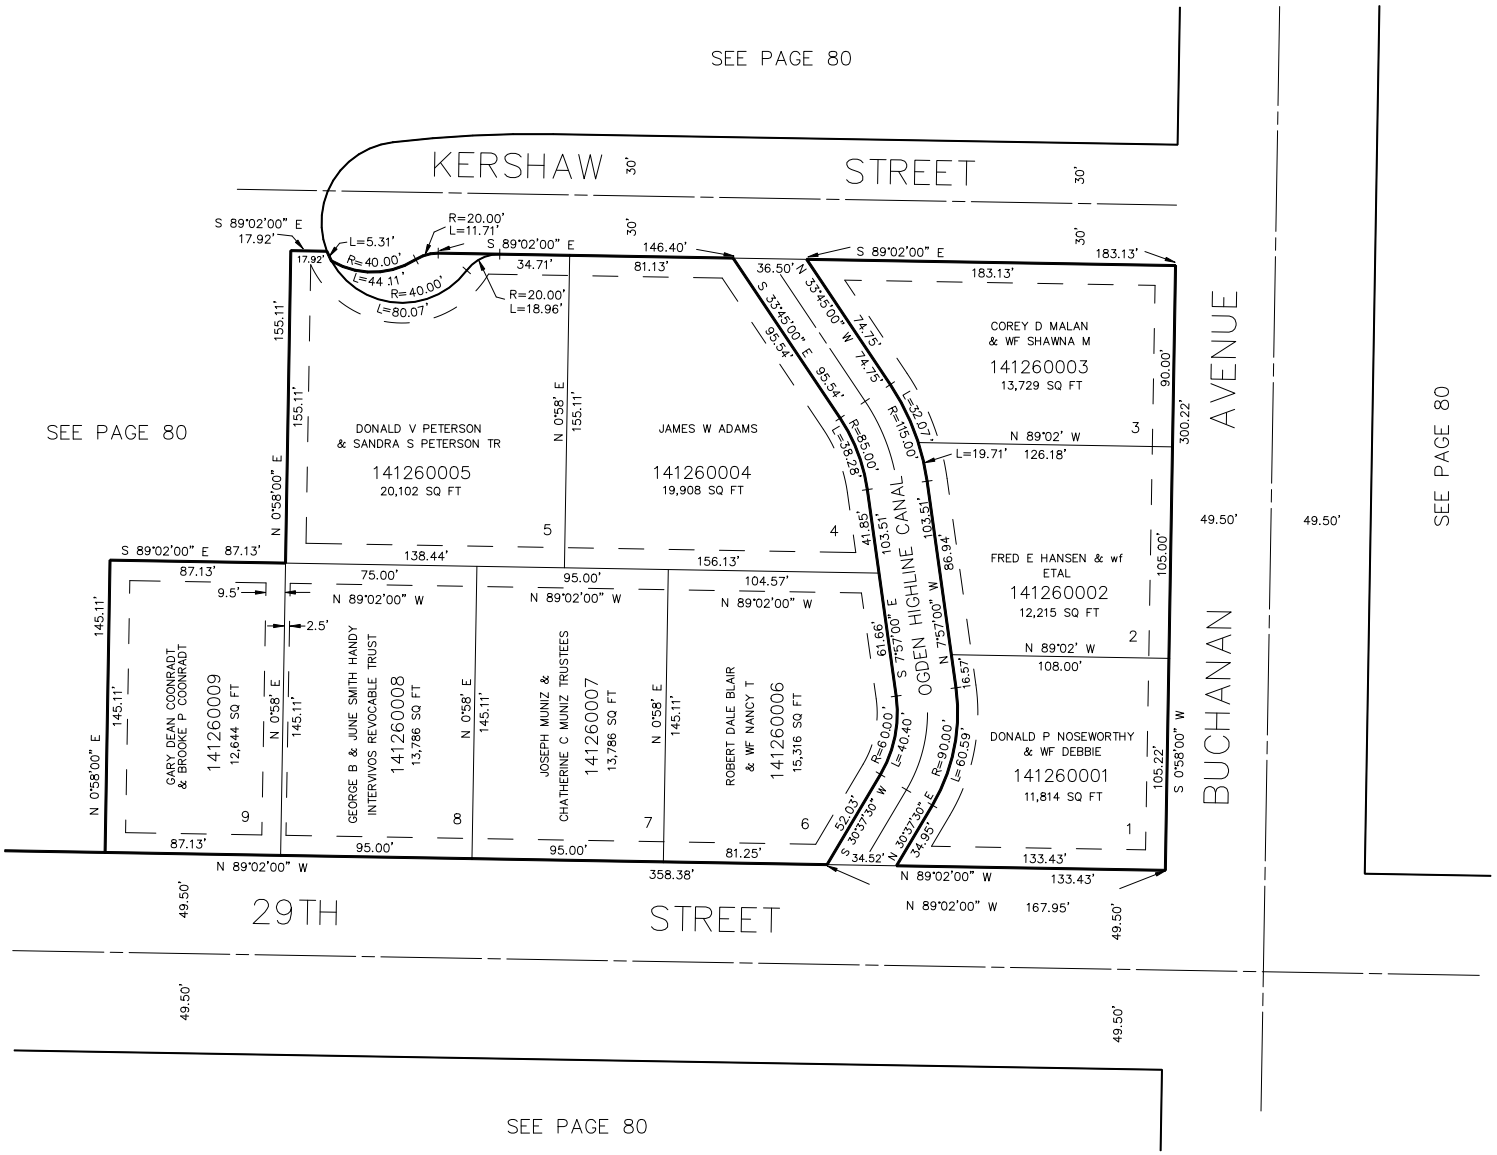


10' UTILITY & DRAINAGE EASEMENT EACH SIDE OF PROPERTY LINES AS INDICATED BY DASHED LINES EXCEPT AS OTHERWISE SHOWN.

FOR COMPLETE ENG DATA SEE ORIGINAL DEDICATION PLAT IN BOOK 34, PAGE 66 OF RECORDS.



JAB 10–92