SECTION. 1, T. 6 N., R. 2W., S.L.B.&M.

FARR WEST & HARRISVILLE DISTRICTS
TOWN OF HARRISVILLE & OGDEN CITY

TAXING UNIT: 16, 22, 80, 81, 82

SCALE 1" - 400'

PREFIX: 15-001

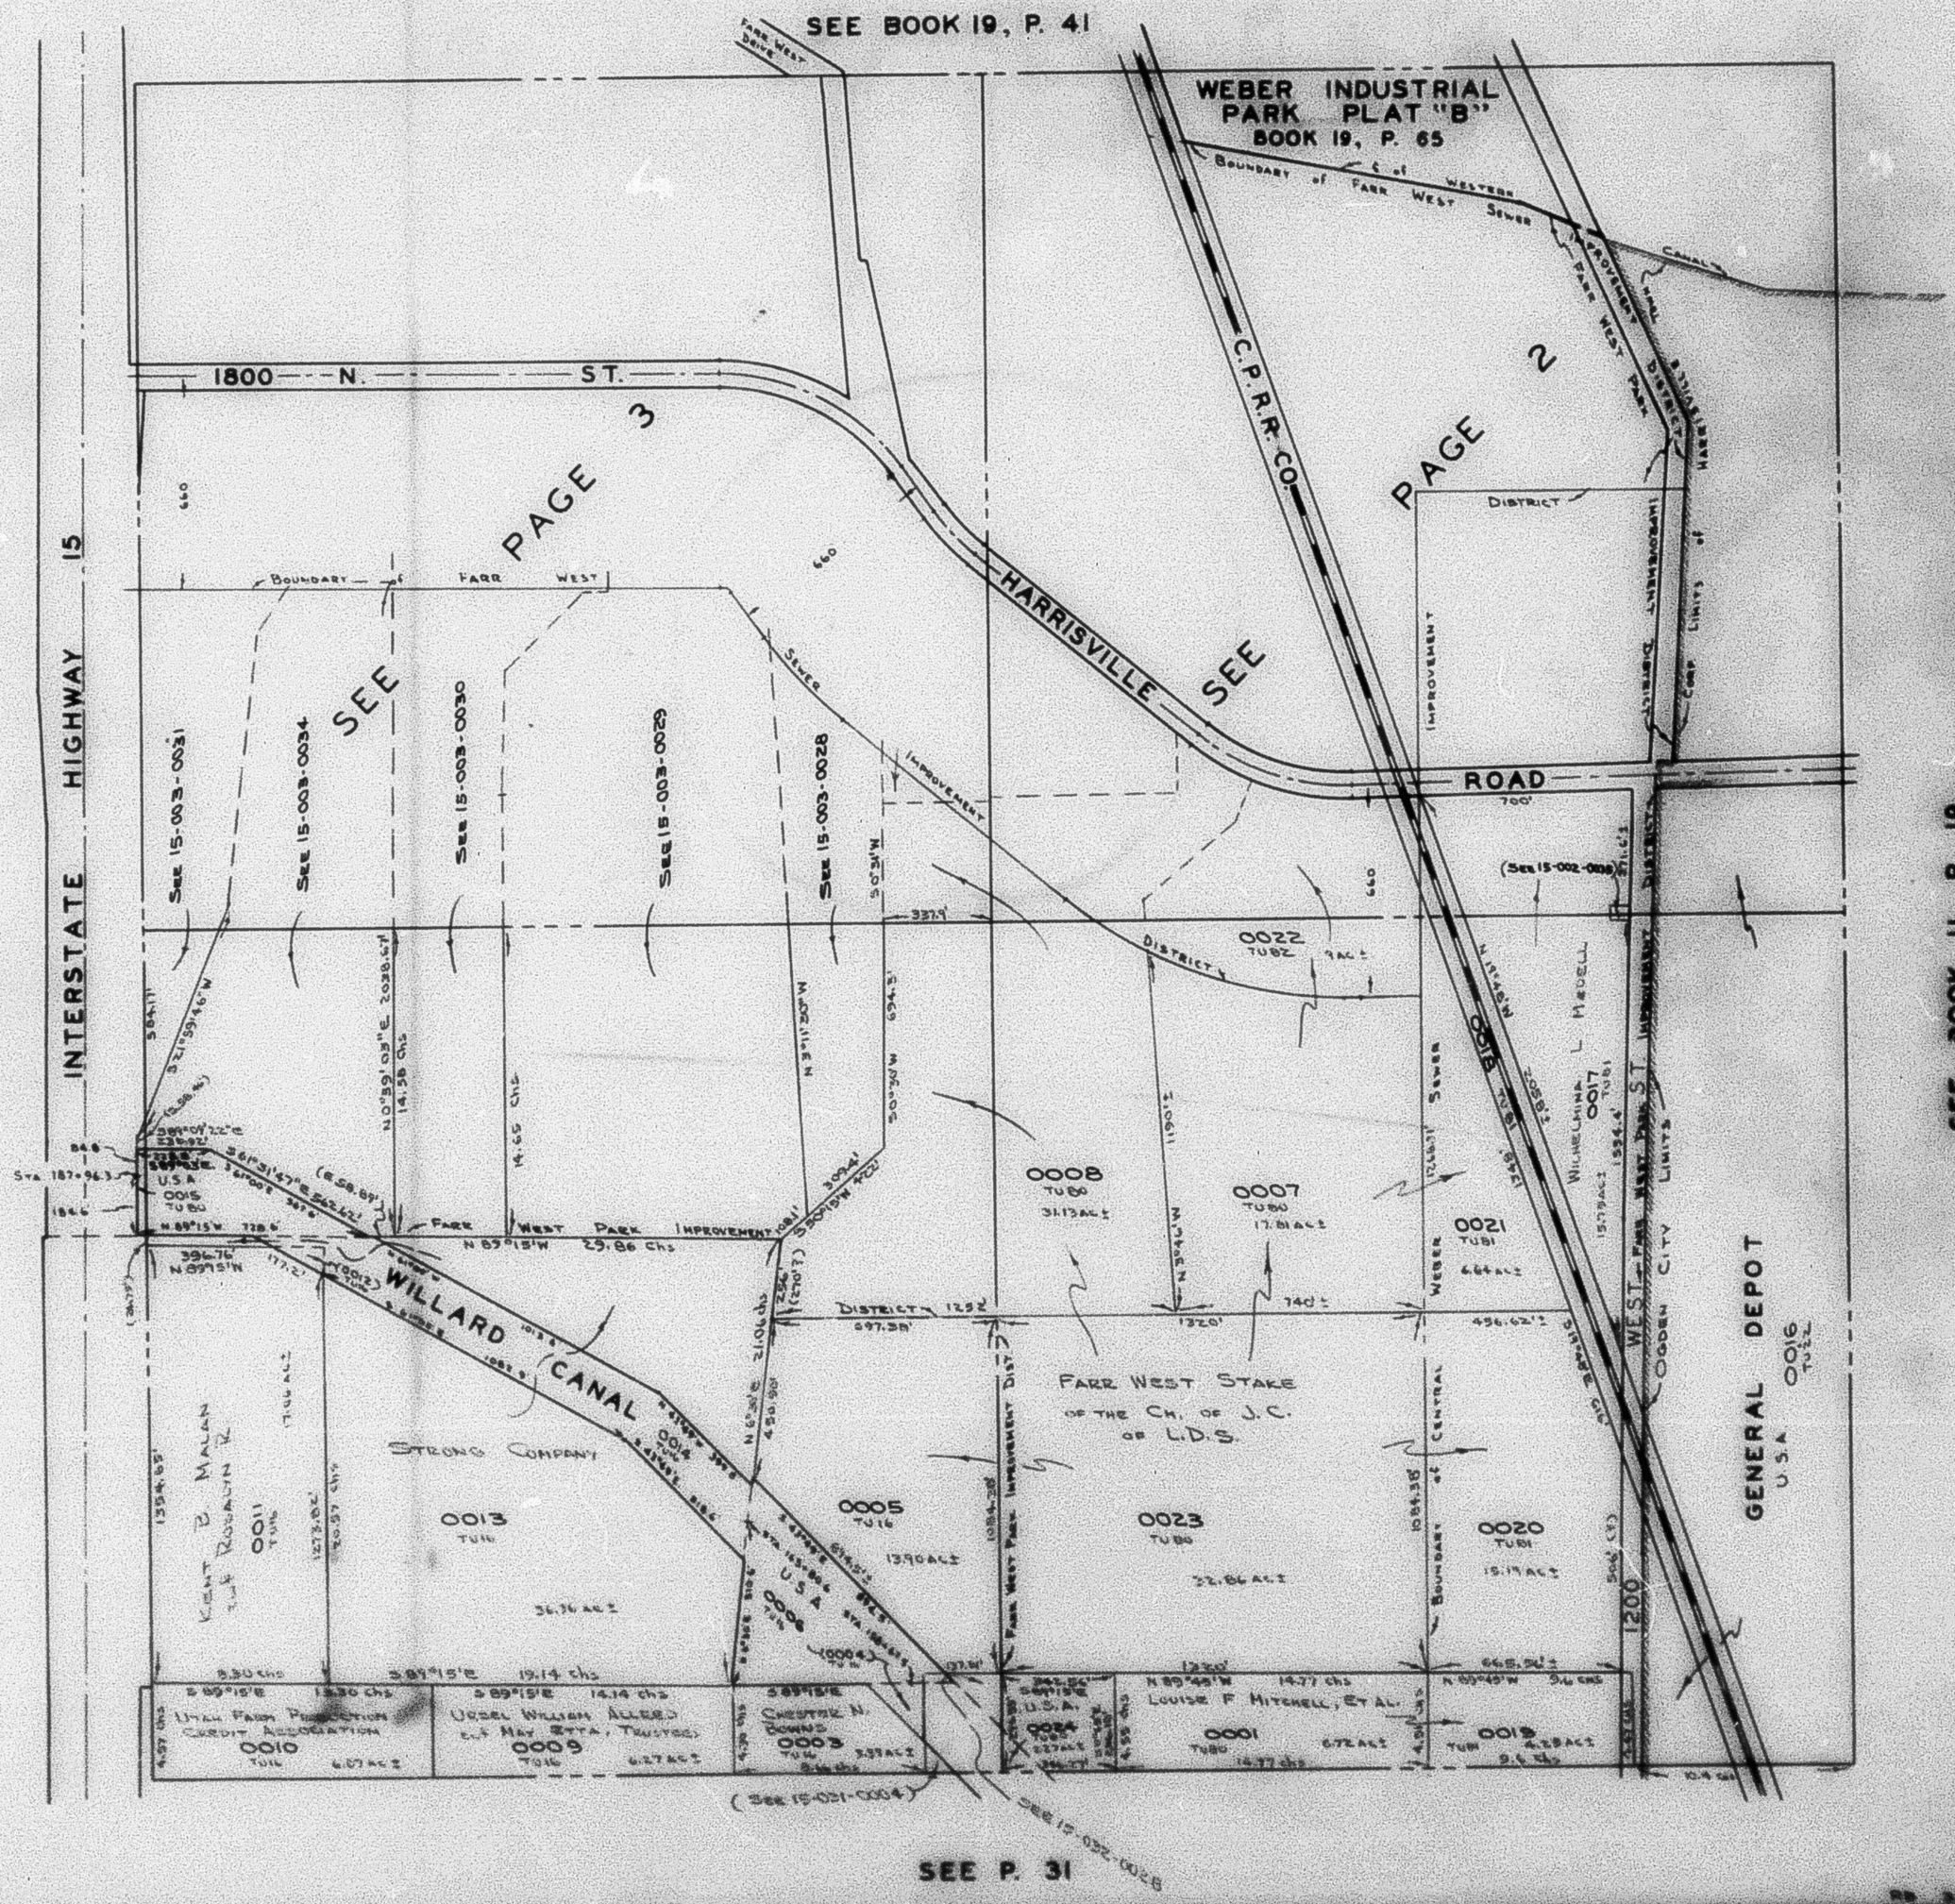
SEE BOOK 19, P. 41
WEBER INDUSTRIAL PARK PLAT "B"
BOOK 19, P. 65
1800 N. ST.
HARRISVILLE ROAD
C.P.R.R. CO.
INTERSTATE HIGHWAY 15
SEE PAGE 3
SEE PAGE 2
SEE P. 4
SEE BOOK 11, P. 19
SEE P. 31
WILLARD CANAL
FARR WEST STAKE OF THE CH. OF J.C. OF L.D.S.
GENERAL DEPOT U.S.A.
0008 TU80 31.13 AC±
0007 TU80 17.61 AC±
0022 TU82
0021 TU81 6.64 AC±
0020 TU81 15.19 AC±
0023 TU80 32.86 AC±
0005 TU16 13.90 AC±
0013 TU16 36.36 AC±
0014 TU16
0015 TU80
0011 TU16
0010 TU16 6.87 AC±
0009 TU16 6.27 AC±
0003 TU16
0001 TU80 14.77 AC±
0019 TU81 4.28 AC±
0016 TU82
0017 TU81
0018 TU81
Louise F Mitchell, et al.
Wilhelmina L Medell
Kent R Malan et al
Strong Company
Utah Farm Production Credit Association
Ussel William Allred et al Mary Etta, Trustee
Christine N. Bowns
Farr West Park Improvement Dist.
Farr West Sewer
Ogden City Limits
Weber Central Sewer
Canal
Farr West Drive
Boundary of Farr West
Boundary of Farr West Sewer
Improvement District
Sewer
Sta 187+96.3
U.S.A.
(See 15-002-0006)
(See 15-021-0004)
(See 15-032-0028)
(See 15-003-0031)
(See 15-003-0034)
(See 15-003-0030)
(See 15-003-0029)
(See 15-003-0028)
1200 W. ST.
Farr West Park ST.
Ogden City Limits
Weber Central Sewer
Boundary of Farr West
Farr West Park Improvement Dist.
Farr West Park Improvement Dist.
Improvement District
Canal
Sewer
Improvement District