PART OF THE S.W. 1/4 SEC. 4 & PART OF THE S.E. 1/4 SEC. 5, T.6 N., R.2 W., S.L.B. & M.

PIONEER VILLAGE NO. 2

LOTS 29–39

TAXING UNIT: 21

IN PLAIN CITY

SCALE 1" = 50'

SEE PAGE 107

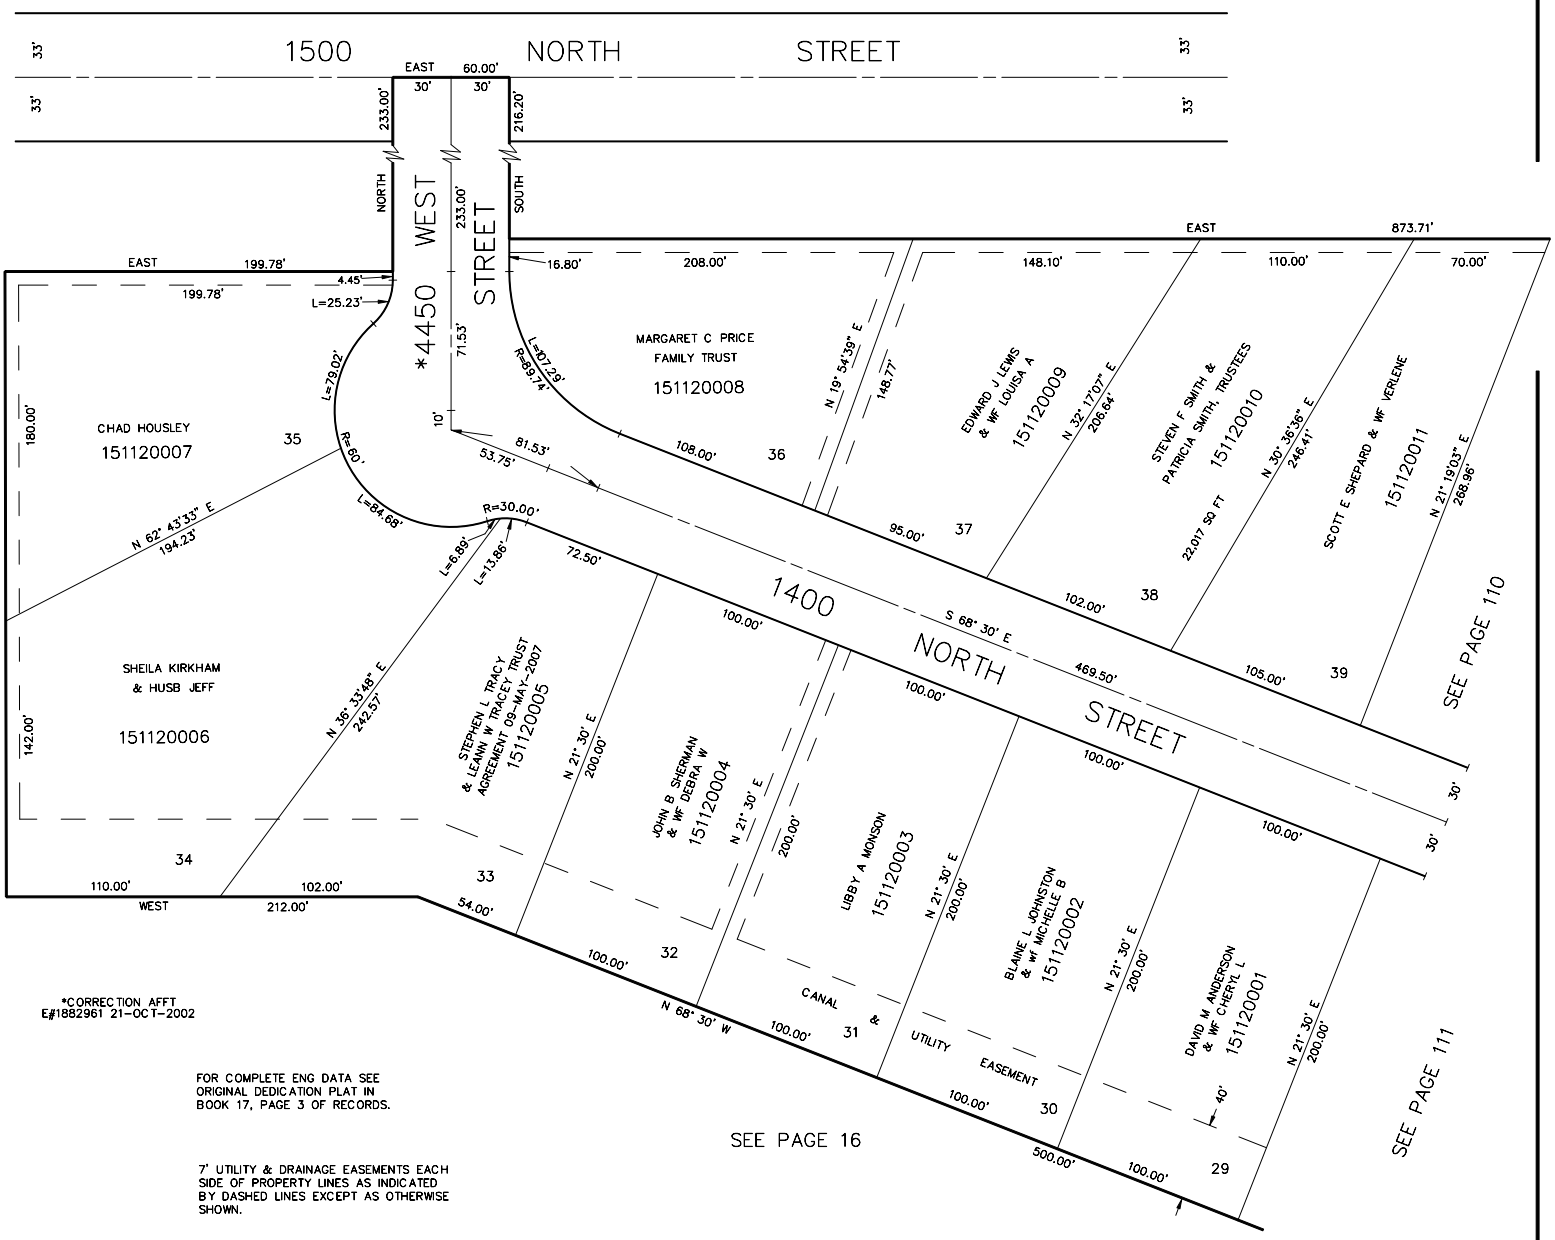

*CORRECTION AFFT
E#1882961 21-OCT-2002

FOR COMPLETE ENG DATA SEE ORIGINAL DEDICATION PLAT IN BOOK 17, PAGE 3 OF RECORDS.

7' UTILITY & DRAINAGE EASEMENTS EACH SIDE OF PROPERTY LINES AS INDICATED BY DASHED LINES EXCEPT AS OTHERWISE SHOWN.

JCF 7-91