

PART OF S.E. 1/4 SEC. 20, T.8N., R.2W., S.L.B.M.
EDGEWOOD INDUSTRIAL PARK NO. 1

130

TAXING UNIT - 25


IN OGDEN CITY

SCALE 1" = 50'

PREFIX - 10-150

SEE PAGE 99

U. P. R. R. CO.

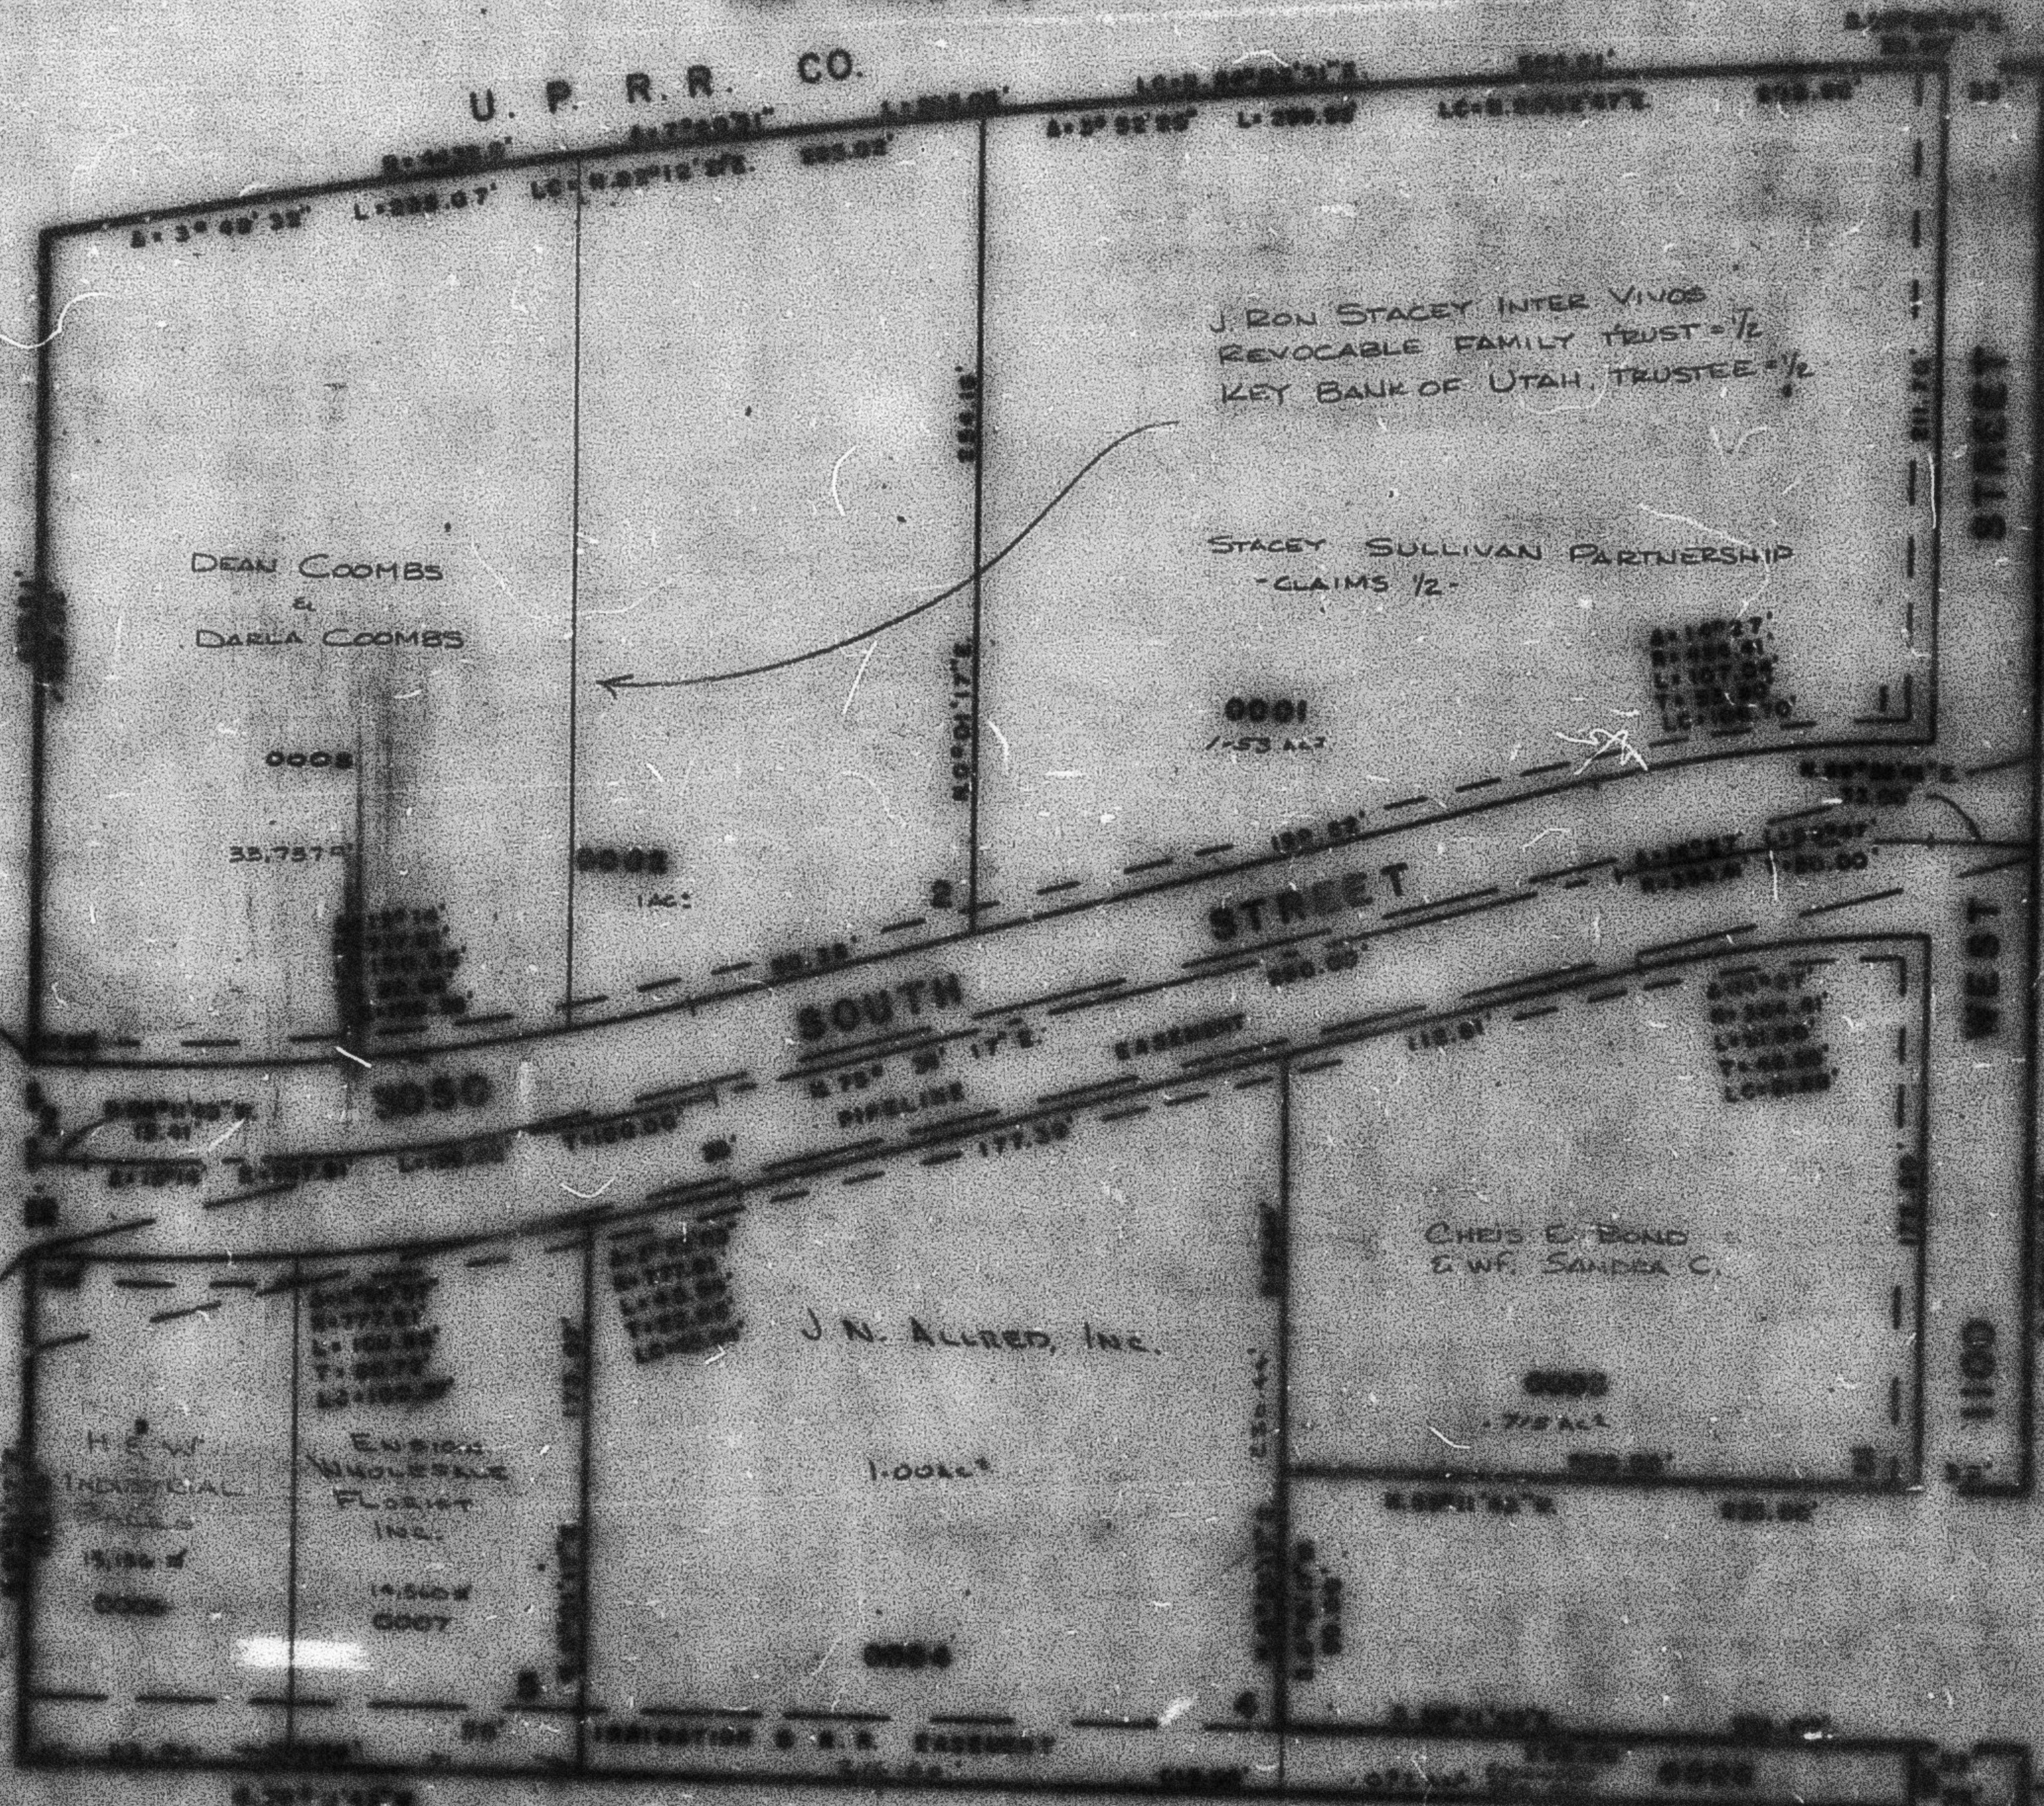

SEE PAGE

139

SEE BOOK

14

PAGE 41

SEE PAGE 100

IF UTILITY & SERVICE RECORDS
SHOWN ON PLAT, THEY ARE
NOT TO BE USED FOR
DEED RECORDING PURPOSES

FOR COMPLETE AND CORRECT
DEED RECORDING, SEE PLAT
BOOK NO. 100, PAGE 41

U.S. DEPT. OF THE INTERIOR