PART OF N.W. 1/4, SEC. 36, T.6N., R.2W., S.L.B. & M.

OGDEN COMMERCIAL & INDUSTRIAL PARK, PLAT 'D'

LOTS 65–70

TAXING UNIT: 25

IN OGDEN CITY

SCALE 1" = 100'

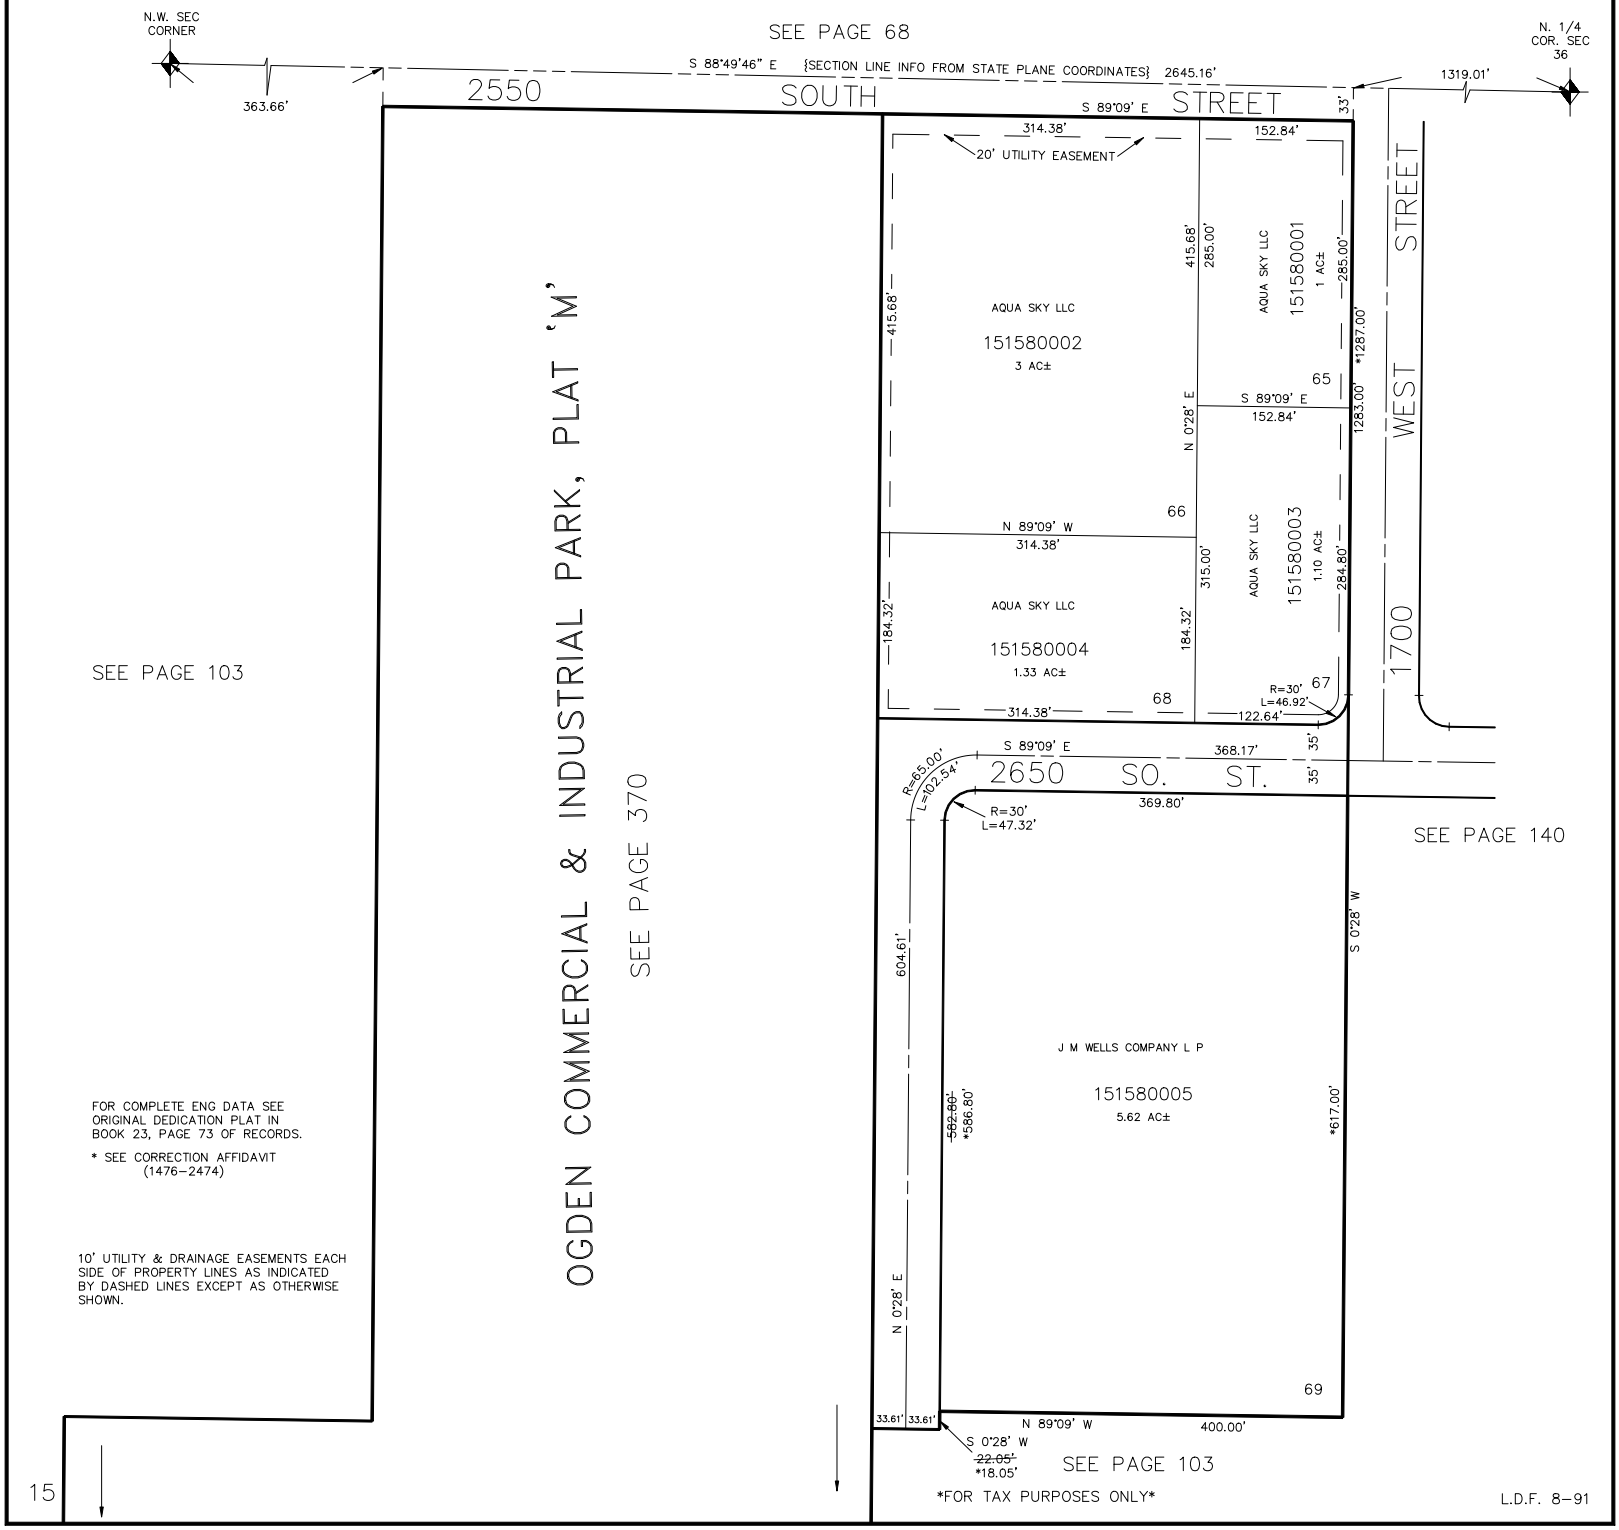

FOR COMPLETE ENG DATA SEE ORIGINAL DEDICATION PLAT IN BOOK 23, PAGE 73 OF RECORDS.

* SEE CORRECTION AFFIDAVIT (1476–2474)

10' UTILITY & DRAINAGE EASEMENTS EACH SIDE OF PROPERTY LINES AS INDICATED BY DASHED LINES EXCEPT AS OTHERWISE SHOWN.

FOR TAX PURPOSES ONLY

L.D.F. 8–91