PART OF NW 1/4 SEC. 36, T.6N., R.2W., S.L.B. & M.

OGDEN COMMERCIAL & INDUSTRIAL PARK PLAT E AMD.

LOTS 72–82, 84–87
AMENDED LOT 84
IN OGDEN CITY

TAXING UNIT: 25

SCALE 1"=100'

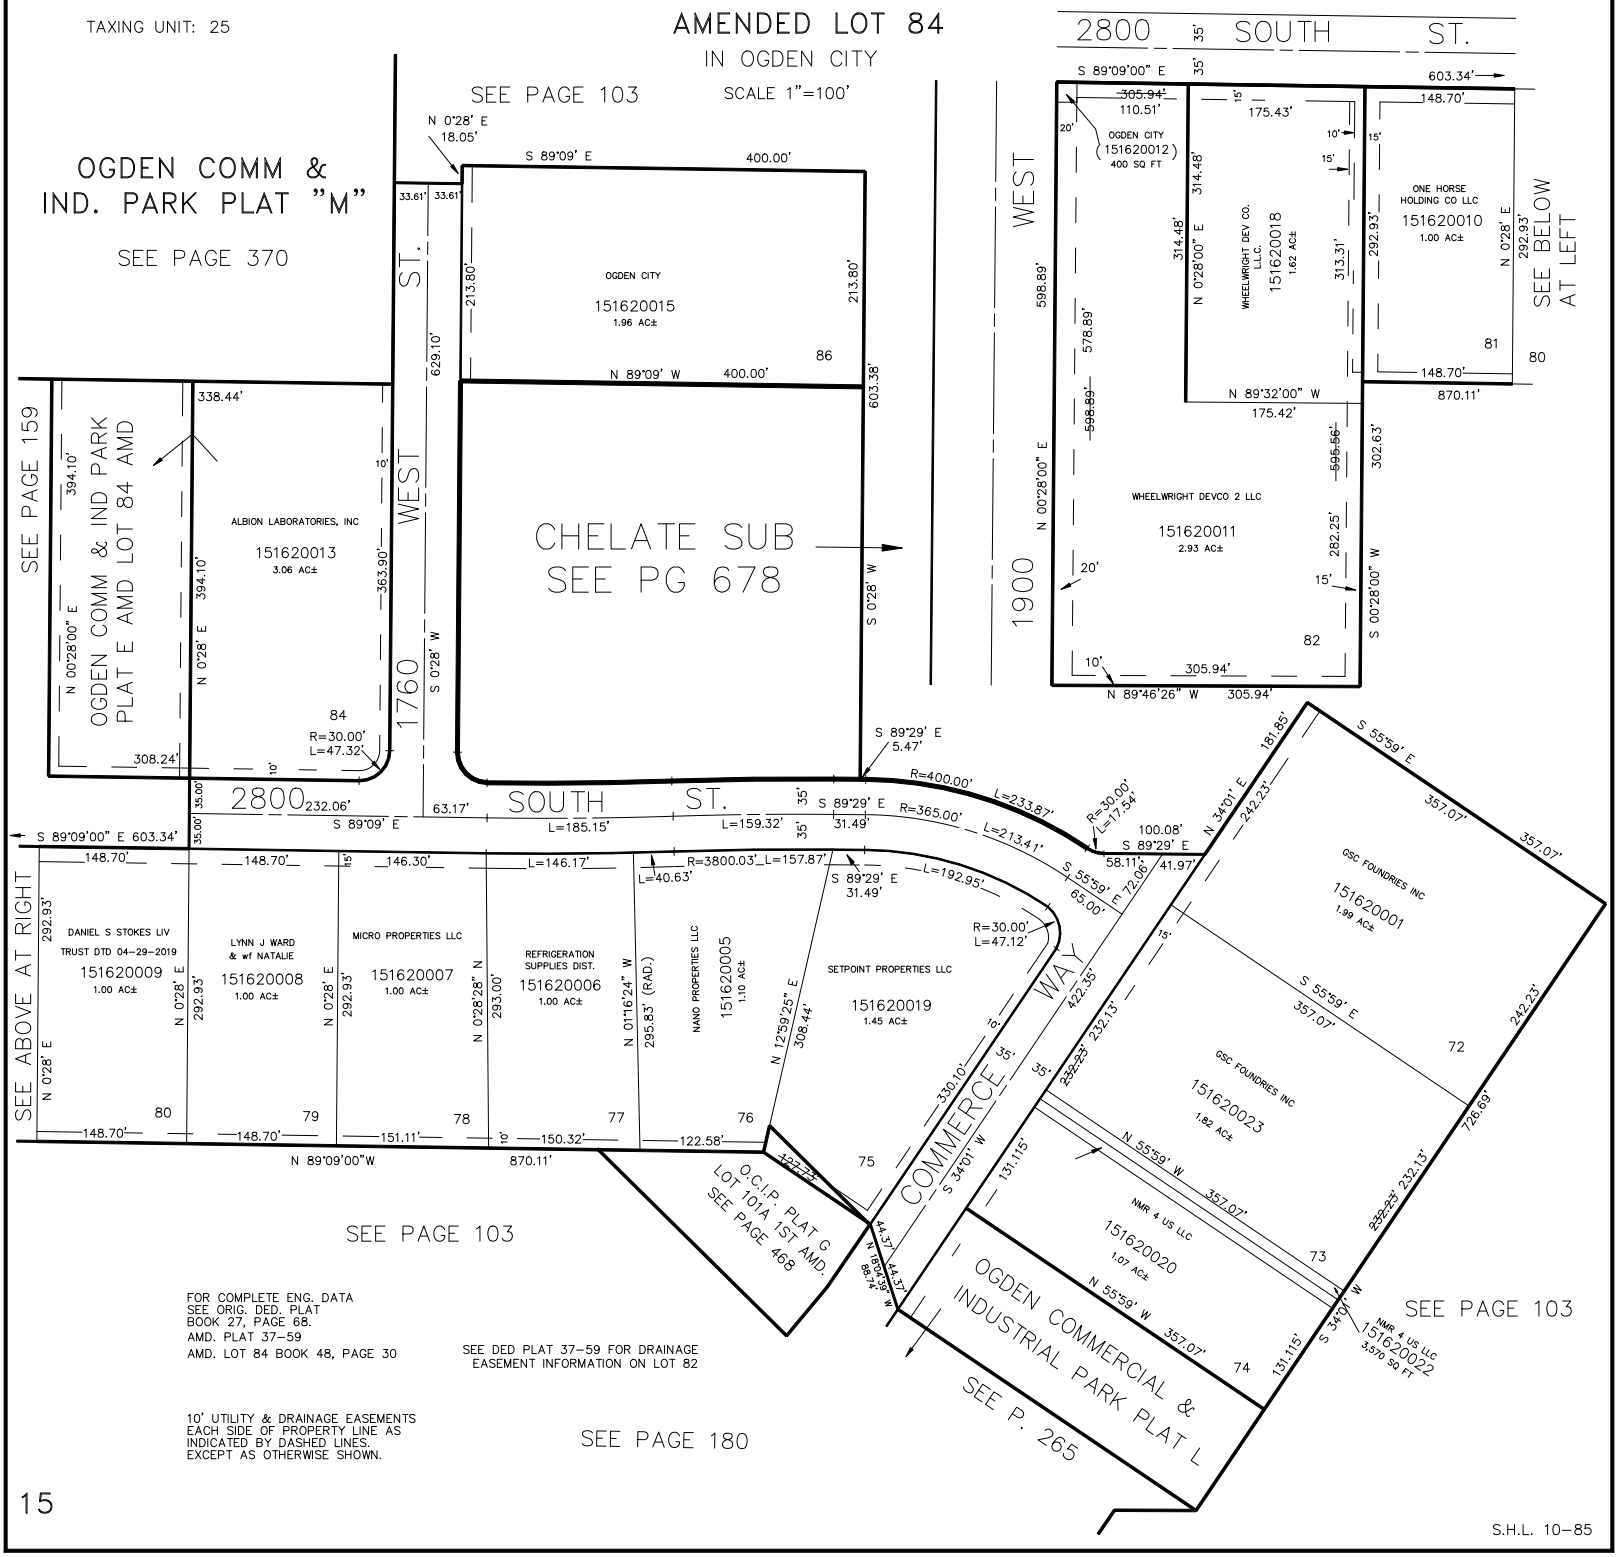

FOR COMPLETE ENG. DATA
SEE ORIG. DED. PLAT
BOOK 27, PAGE 68.
AMD. PLAT 37–59
AMD. LOT 84 BOOK 48, PAGE 30

SEE DED PLAT 37–59 FOR DRAINAGE EASEMENT INFORMATION ON LOT 82

10' UTILITY & DRAINAGE EASEMENTS EACH SIDE OF PROPERTY LINE AS INDICATED BY DASHED LINES. EXCEPT AS OTHERWISE SHOWN.

S.H.L. 10–85