PART OF THE SW 1/4 & SE 1/4, OF SEC. 25, T.6N., R.2W., S.L.B. & M.

OGDEN COMMERCIAL & INDUSTRIAL PARK – PLAT "I" AMENDED AMD LOTS 121B AND 121C

IN OGDEN CITY

TAXING UNIT: 22

SCALE 1" = 50'

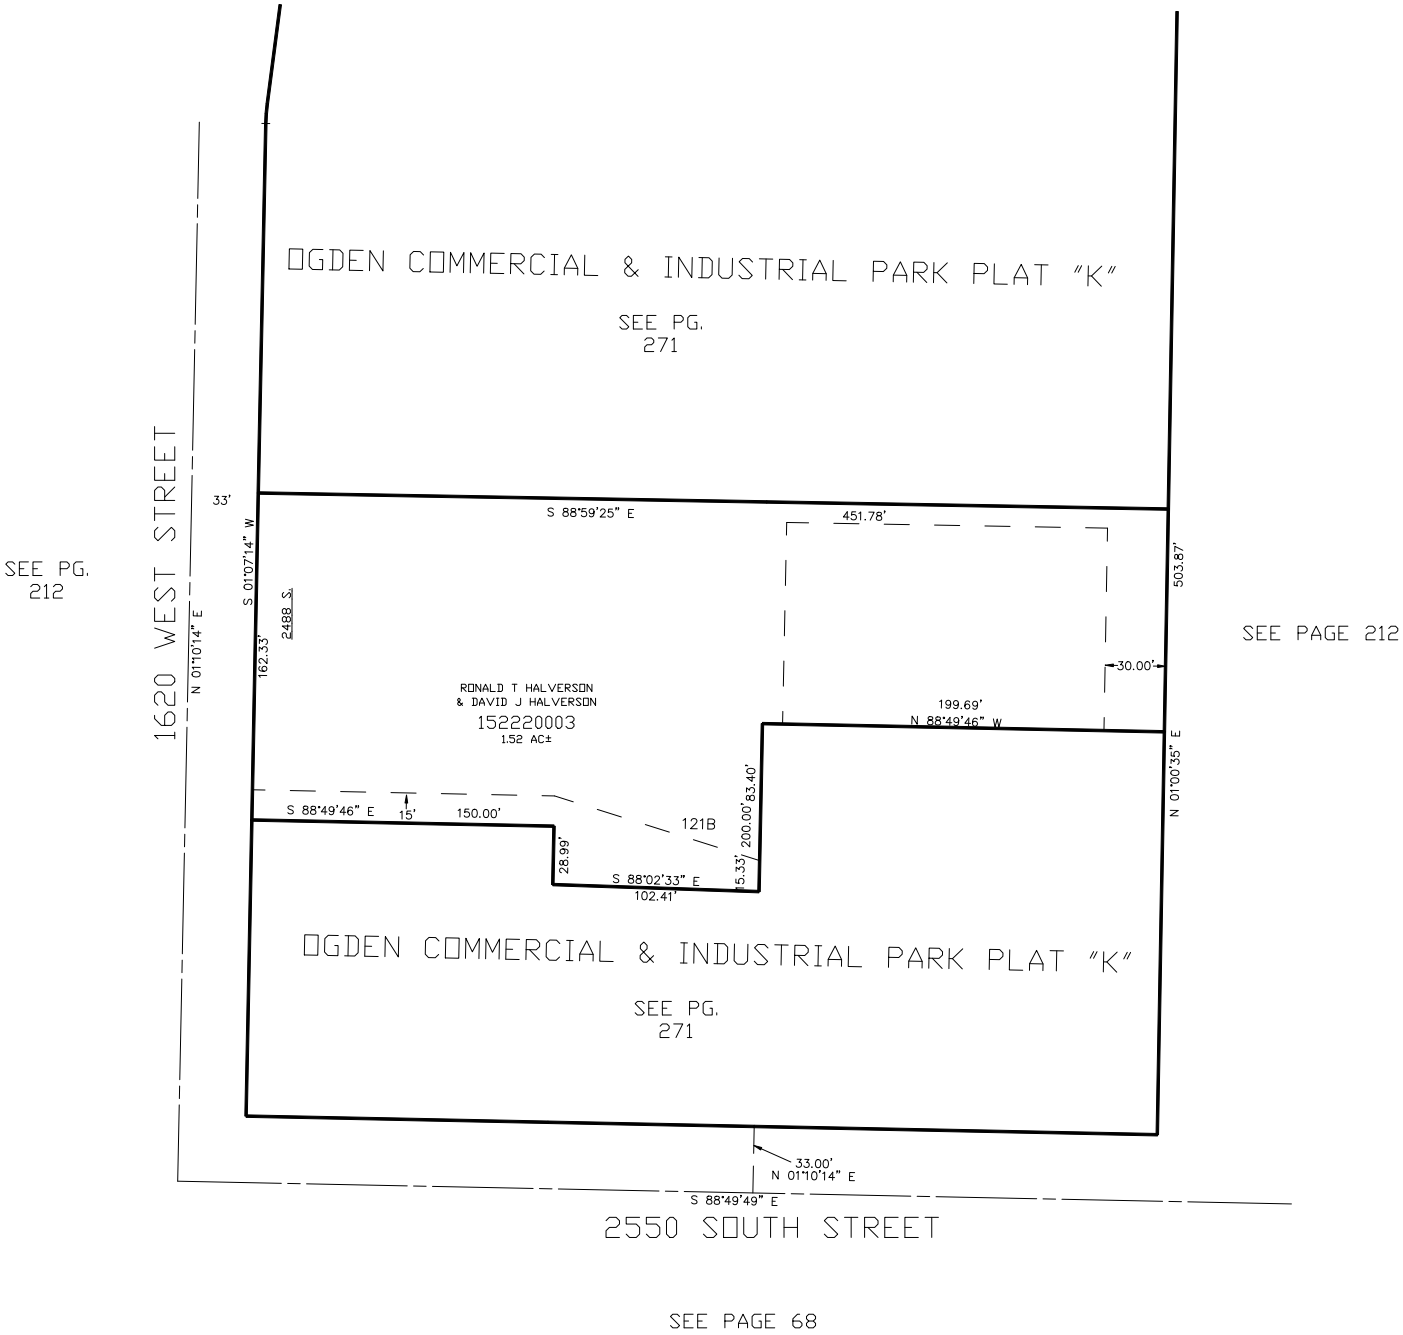

SEE PAGE 68

10' UTILITY & DRAINAGE EASEMENTS EACH SIDE OF PROPERTY LINES AS INDICATED BY DASHED LINES EXCEPT AS OTHERWISE SHOWN.

FOR COMPLETE ENG DATA SEE ORIGINAL DEDICATION PLAT IN BOOK 45, PAGE 70 OF RECORDS.

FOR AMD DED PLAT OF LOTS 121B & 121C SEE BOOK 47 PAGE 81 OF RECORDS.

VLG 11-97