PART OF THE S.W. 1/4 AND THE S.E. 1/4, OF SEC. 25, T.6N., R.2W., S.L.B. & M.

LOT 122a. 122b AND 123 OF THE OGDEN COMMERCIAL AND INDUSTRIAL PARK – PLATS "I" & "J" AMENDED

TAXING UNIT: 25

IN OGDEN CITY

SCALE 1" = 100'

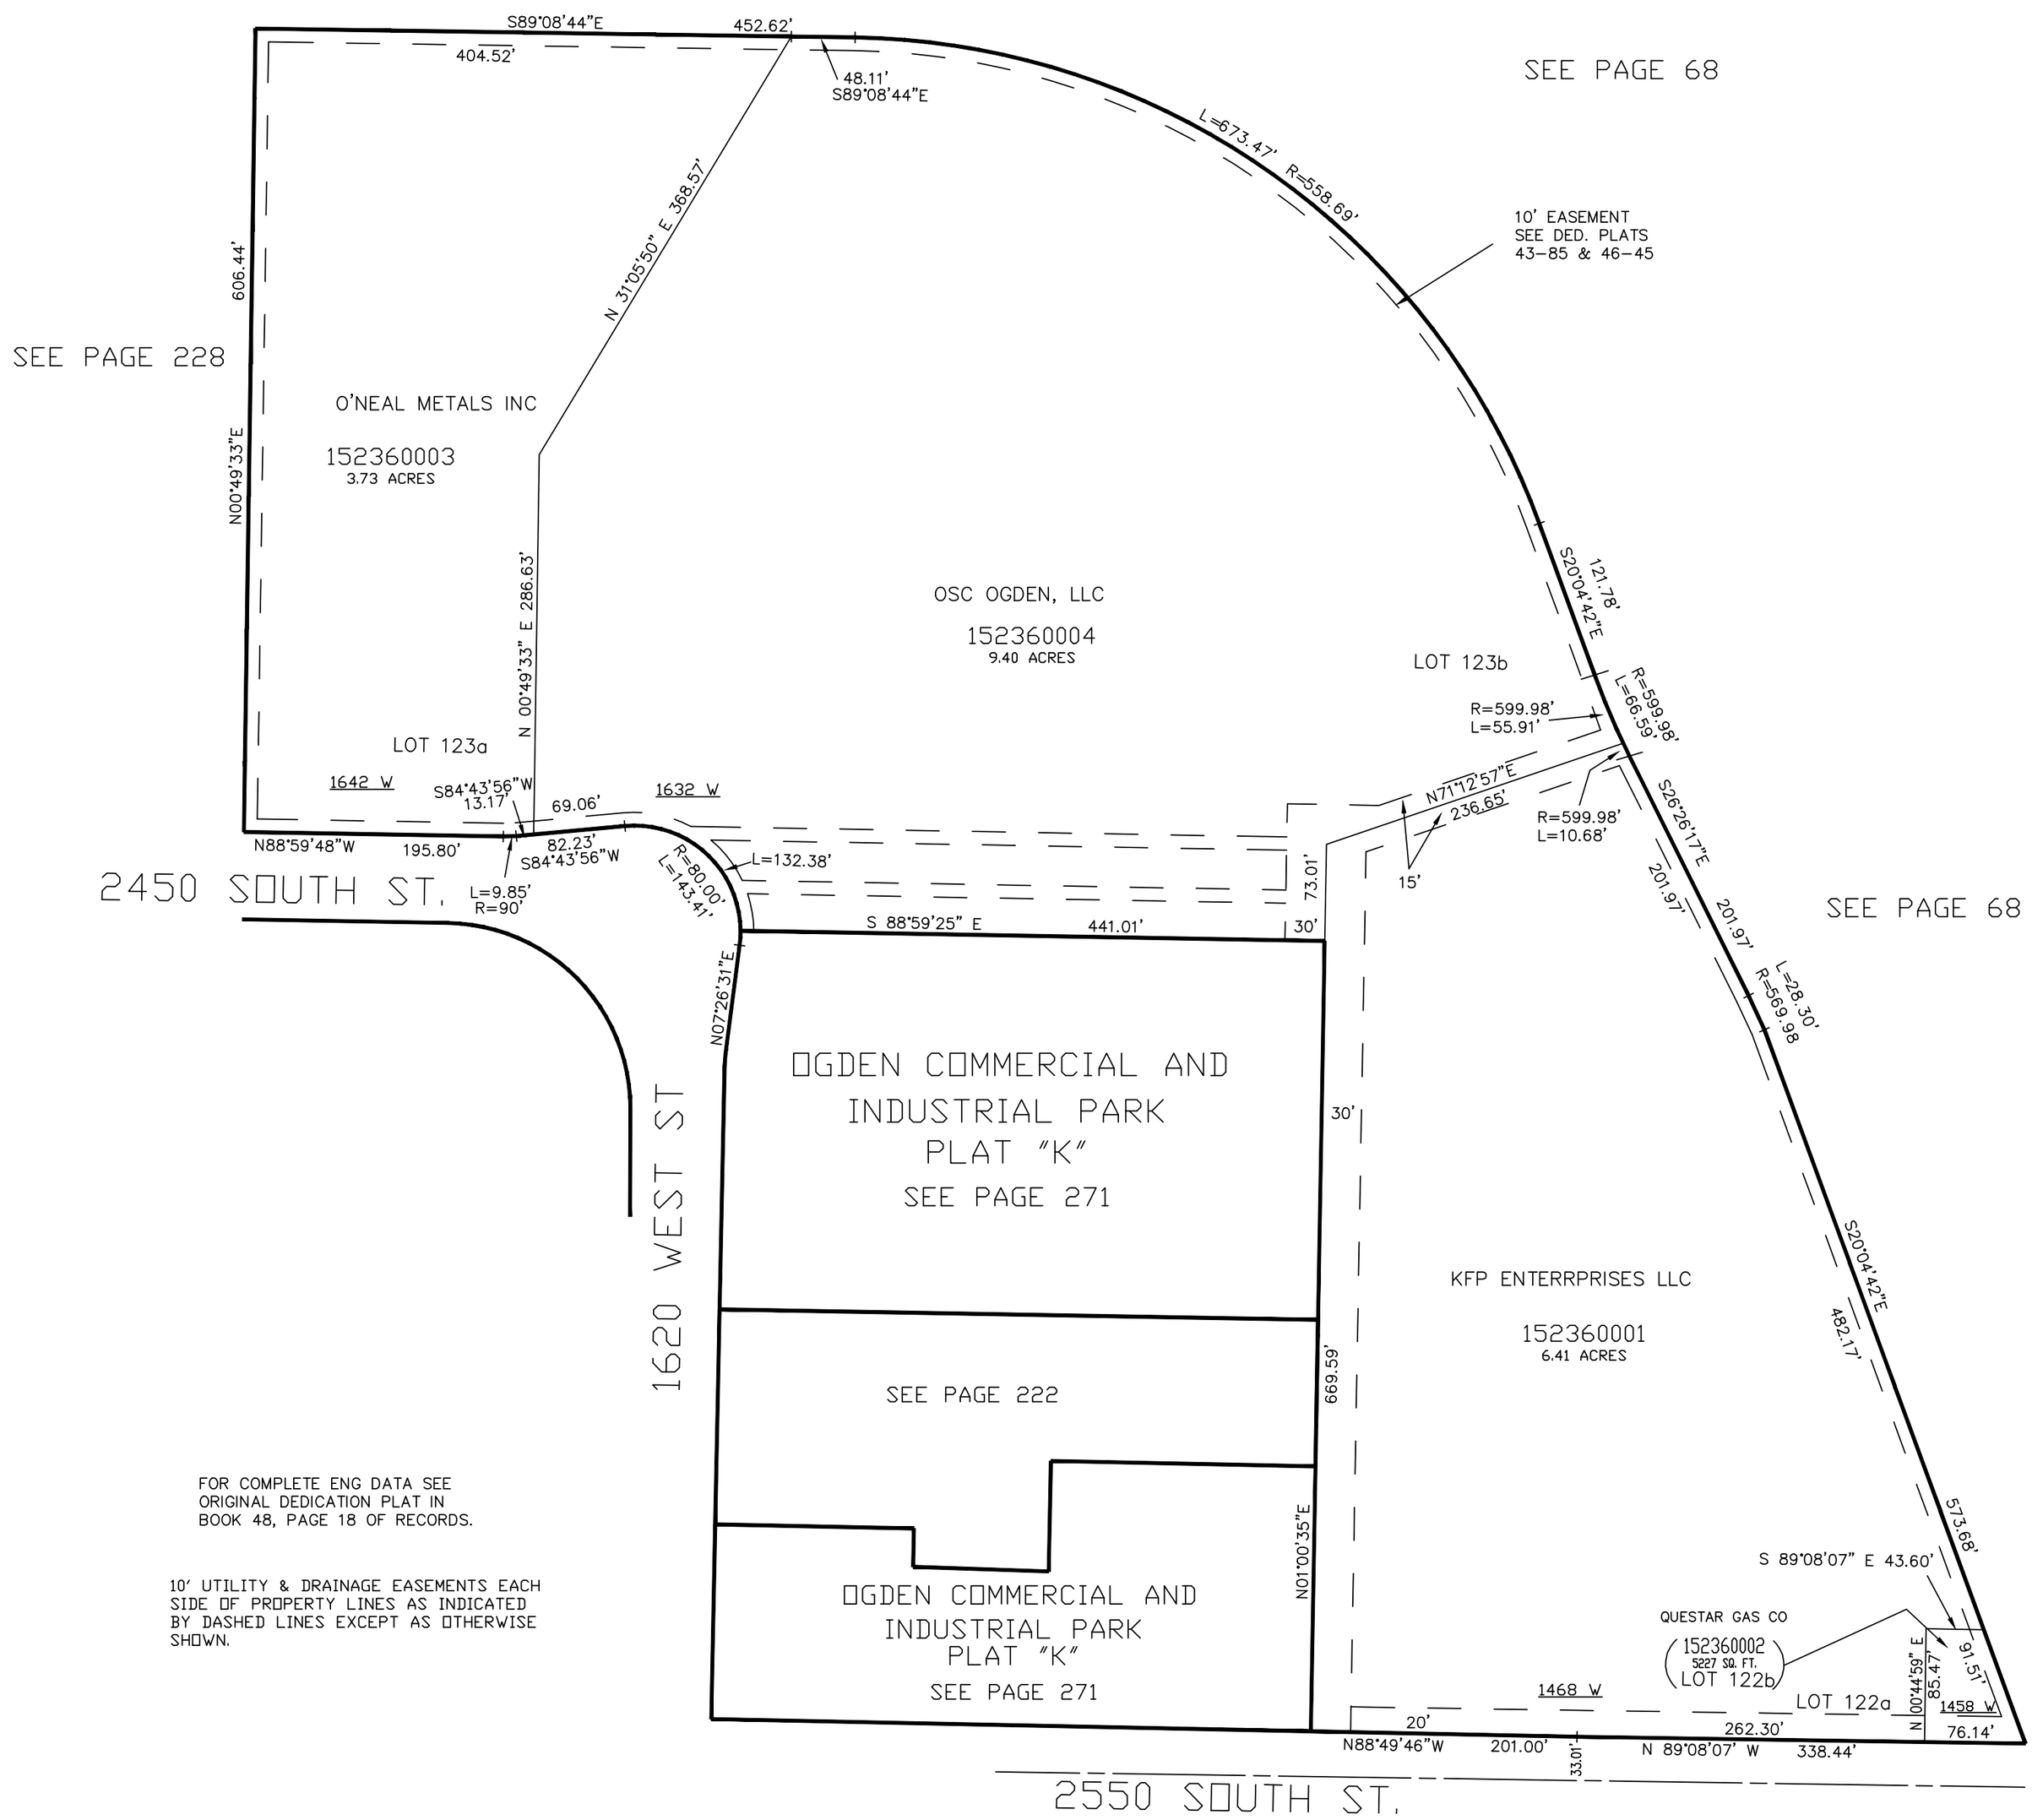

FOR COMPLETE ENG DATA SEE ORIGINAL DEDICATION PLAT IN BOOK 48, PAGE 18 OF RECORDS.

10' UTILITY & DRAINAGE EASEMENTS EACH SIDE OF PROPERTY LINES AS INDICATED BY DASHED LINES EXCEPT AS OTHERWISE SHOWN.

VLG 9–98