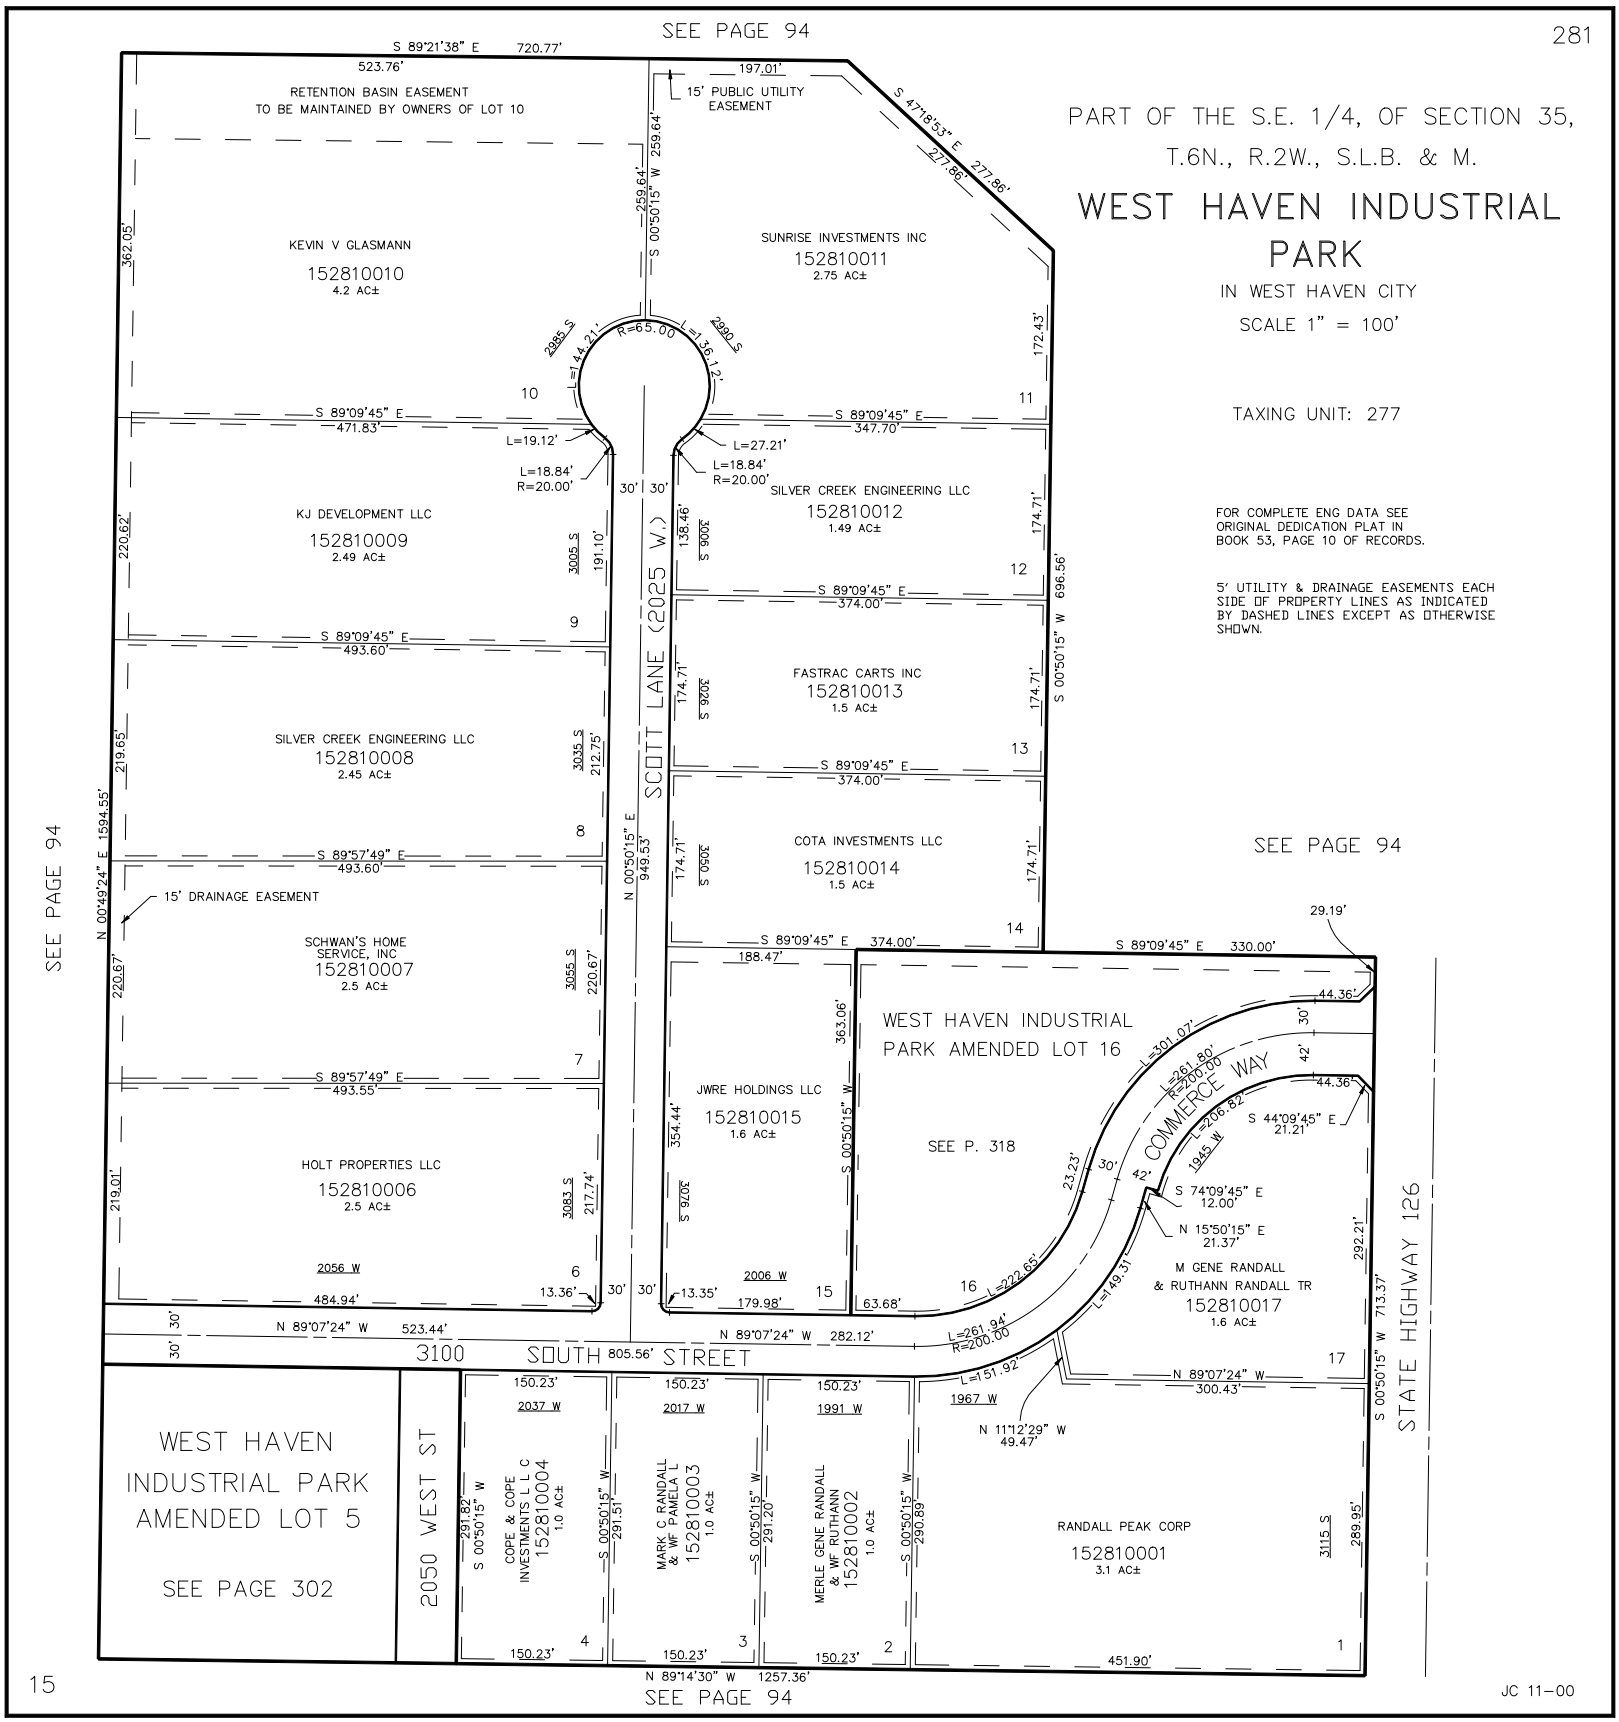
SEE PAGE 94
PART OF THE S.E. 1/4, OF SECTION 35, T.6N., R.2W., S.L.B. & M.
WEST HAVEN INDUSTRIAL PARK
IN WEST HAVEN CITY
SCALE 1" = 100'
TAXING UNIT: 277
FOR COMPLETE ENG DATA SEE ORIGINAL DEDICATION PLAT IN BOOK 53, PAGE 10 OF RECORDS.
5' UTILITY & DRAINAGE EASEMENTS EACH SIDE OF PROPERTY LINES AS INDICATED BY DASHED LINES EXCEPT AS OTHERWISE SHOWN.
RETENTION BASIN EASEMENT TO BE MAINTAINED BY OWNERS OF LOT 10
15' PUBLIC UTILITY EASEMENT
KEVIN V GLASMANN
152810010
4.2 AC±
SUNRISE INVESTMENTS INC
152810011
2.75 AC±
KJ DEVELOPMENT LLC
152810009
2.49 AC±
SILVER CREEK ENGINEERING LLC
152810012
1.49 AC±
FASTRAC CARTS INC
152810013
1.5 AC±
SILVER CREEK ENGINEERING LLC
152810008
2.45 AC±
COTA INVESTMENTS LLC
152810014
1.5 AC±
SCHWAN'S HOME SERVICE, INC
152810007
2.5 AC±
15' DRAINAGE EASEMENT
JWRE HOLDINGS LLC
152810015
1.6 AC±
WEST HAVEN INDUSTRIAL PARK AMENDED LOT 16
SEE P. 318
HOLT PROPERTIES LLC
152810006
2.5 AC±
COMMERCE WAY
M GENE RANDALL & RUTHANN RANDALL TR
152810017
1.6 AC±
SCOTT LANE (2025 W.)
3100 SOUTH STREET
STATE HIGHWAY 126
WEST HAVEN INDUSTRIAL PARK AMENDED LOT 5
SEE PAGE 302
2050 WEST ST
COPE & COPE INVESTMENTS L L C
152810004
1.0 AC±
MARK C RANDALL & WF PAMELA L
152810003
1.0 AC±
MERLE GENE RANDALL & WF RUTHANN
152810002
1.0 AC±
RANDALL PEAK CORP
152810001
3.1 AC±
SEE PAGE 94
SEE PAGE 94
SEE PAGE 94
JC 11-00