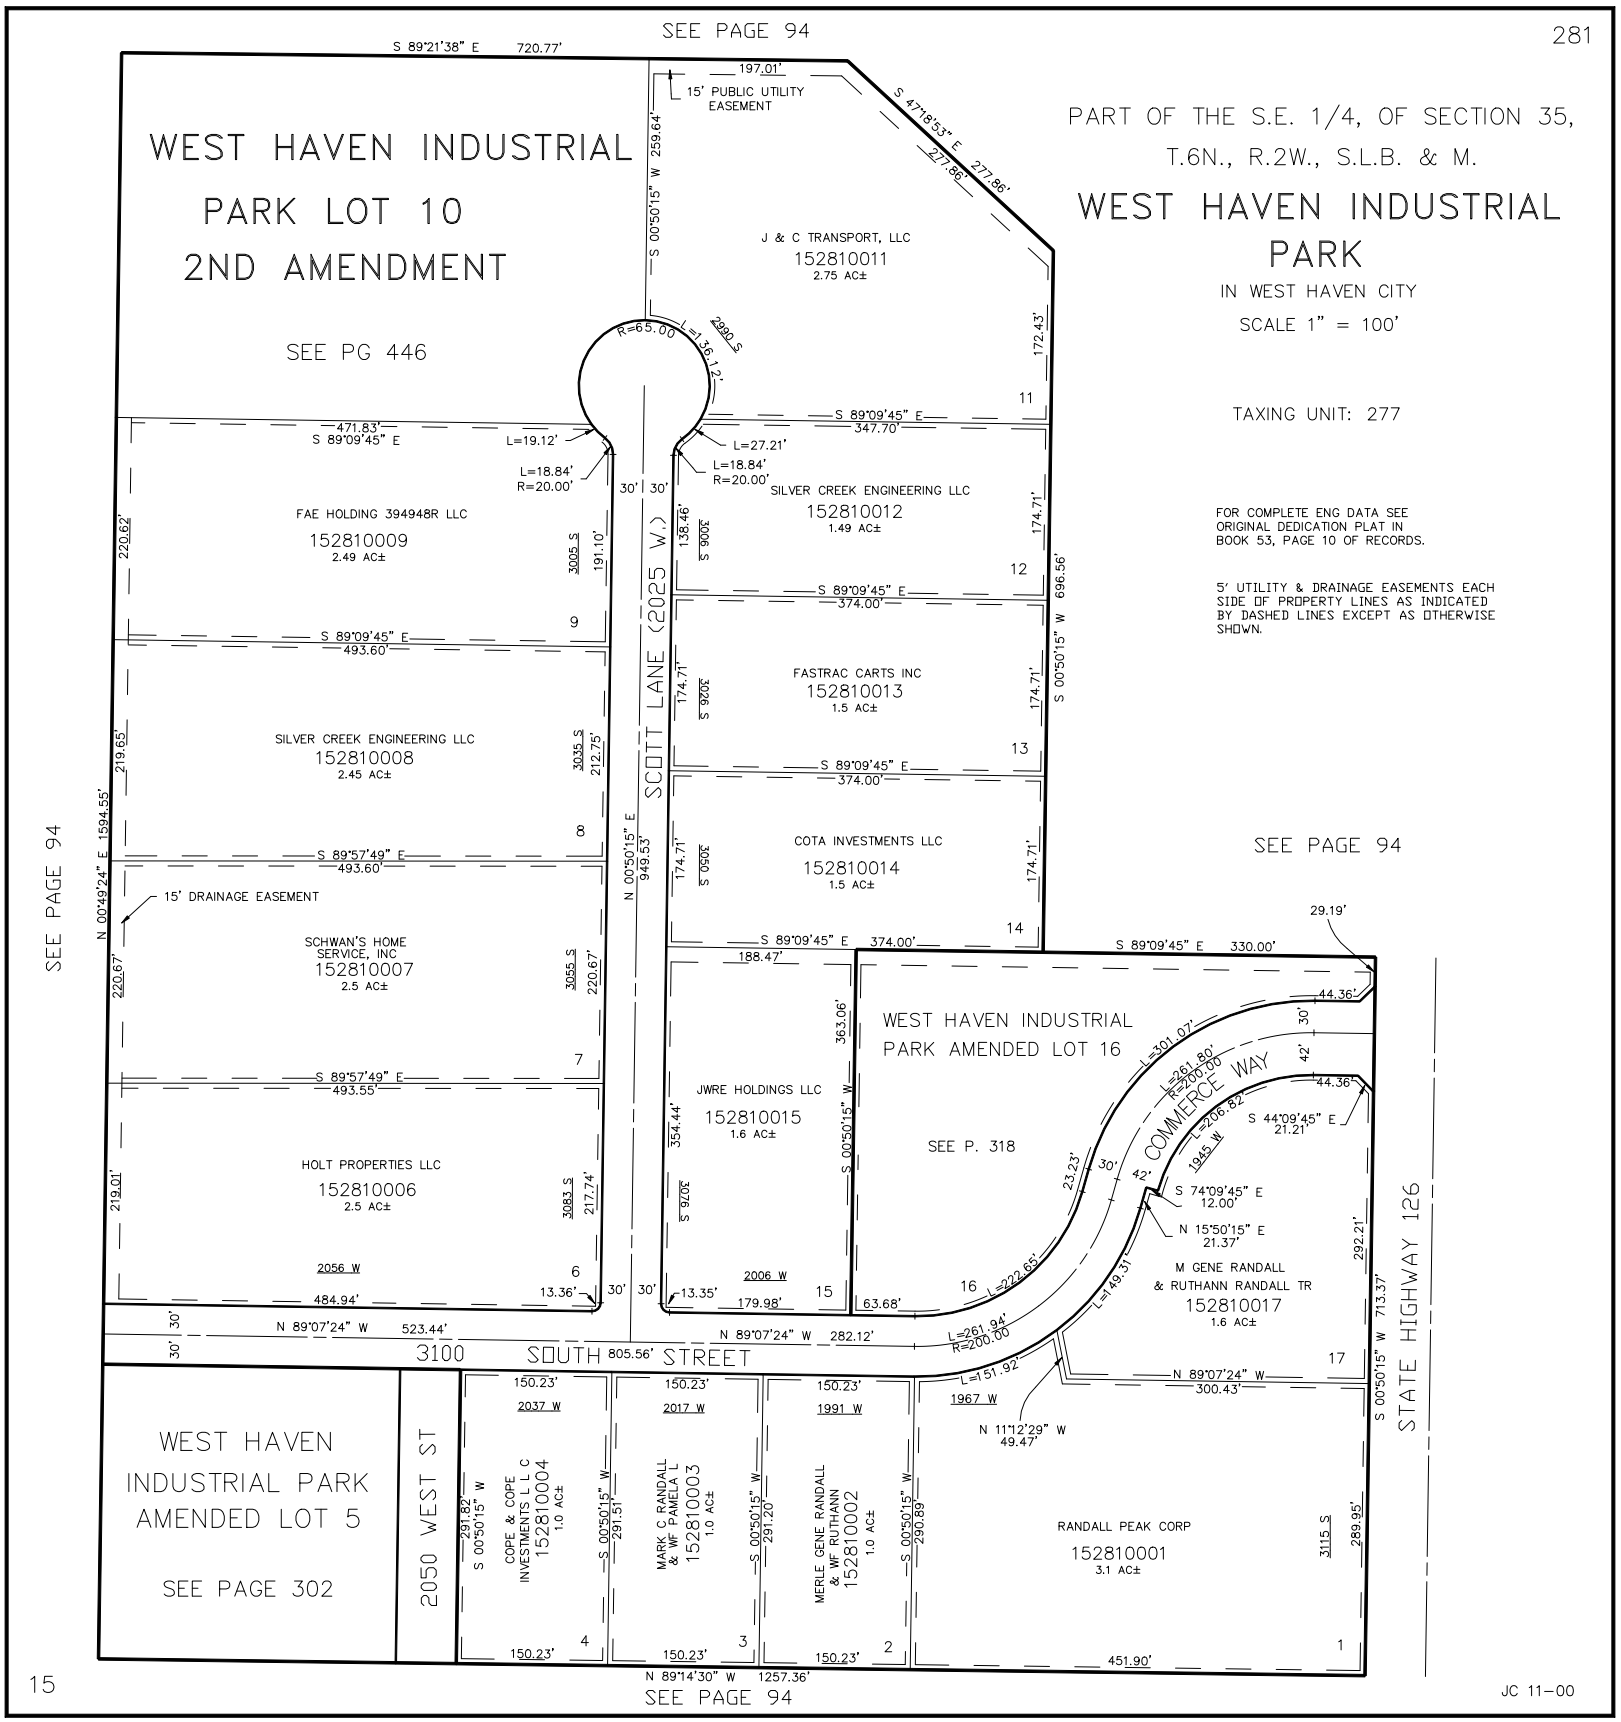
SEE PAGE 94
WEST HAVEN INDUSTRIAL PARK LOT 10 2ND AMENDMENT
SEE PG 446
PART OF THE S.E. 1/4, OF SECTION 35, T.6N., R.2W., S.L.B. & M.
WEST HAVEN INDUSTRIAL PARK
IN WEST HAVEN CITY
SCALE 1" = 100'
TAXING UNIT: 277
FOR COMPLETE ENG DATA SEE ORIGINAL DEDICATION PLAT IN BOOK 53, PAGE 10 OF RECORDS.
5' UTILITY & DRAINAGE EASEMENTS EACH SIDE OF PROPERTY LINES AS INDICATED BY DASHED LINES EXCEPT AS OTHERWISE SHOWN.
15' PUBLIC UTILITY EASEMENT
J & C TRANSPORT, LLC
152810011
2.75 AC±
FAE HOLDING 394948R LLC
152810009
2.49 AC±
SILVER CREEK ENGINEERING LLC
152810012
1.49 AC±
FASTRAC CARTS INC
152810013
1.5 AC±
SILVER CREEK ENGINEERING LLC
152810008
2.45 AC±
COTA INVESTMENTS LLC
152810014
1.5 AC±
SCHWAN'S HOME SERVICE, INC
152810007
2.5 AC±
15' DRAINAGE EASEMENT
JWRE HOLDINGS LLC
152810015
1.6 AC±
WEST HAVEN INDUSTRIAL PARK AMENDED LOT 16
SEE P. 318
COMMERCE WAY
HOLT PROPERTIES LLC
152810006
2.5 AC±
M GENE RANDALL & RUTHANN RANDALL TR
152810017
1.6 AC±
SCOTT LANE (2025 W.)
3100 SOUTH STREET
STATE HIGHWAY 126
WEST HAVEN INDUSTRIAL PARK AMENDED LOT 5
SEE PAGE 302
2050 WEST ST
COPE & COPE INVESTMENTS L L C
152810004
1.0 AC±
MARK C RANDALL & WF PAMELA L
152810003
1.0 AC±
MERLE GENE RANDALL & WF RUTHANN
152810002
1.0 AC±
RANDALL PEAK CORP
152810001
3.1 AC±
SEE PAGE 94
SEE PAGE 94
SEE PAGE 94

JC 11-00