PART OF THE SE.1/4, OF SECTION 11, & PART OF THE NE.1/4, OF SECTION 14, T.6N., R.2W., S.L.B. & M.

SPENCER FARMS SUBDIVISION

IN MARRIOT–SLATERVILLE CITY

TAXING UNIT: 409

SCALE 1" = 100'

SEE PAGE 30

SEE PAGE 30

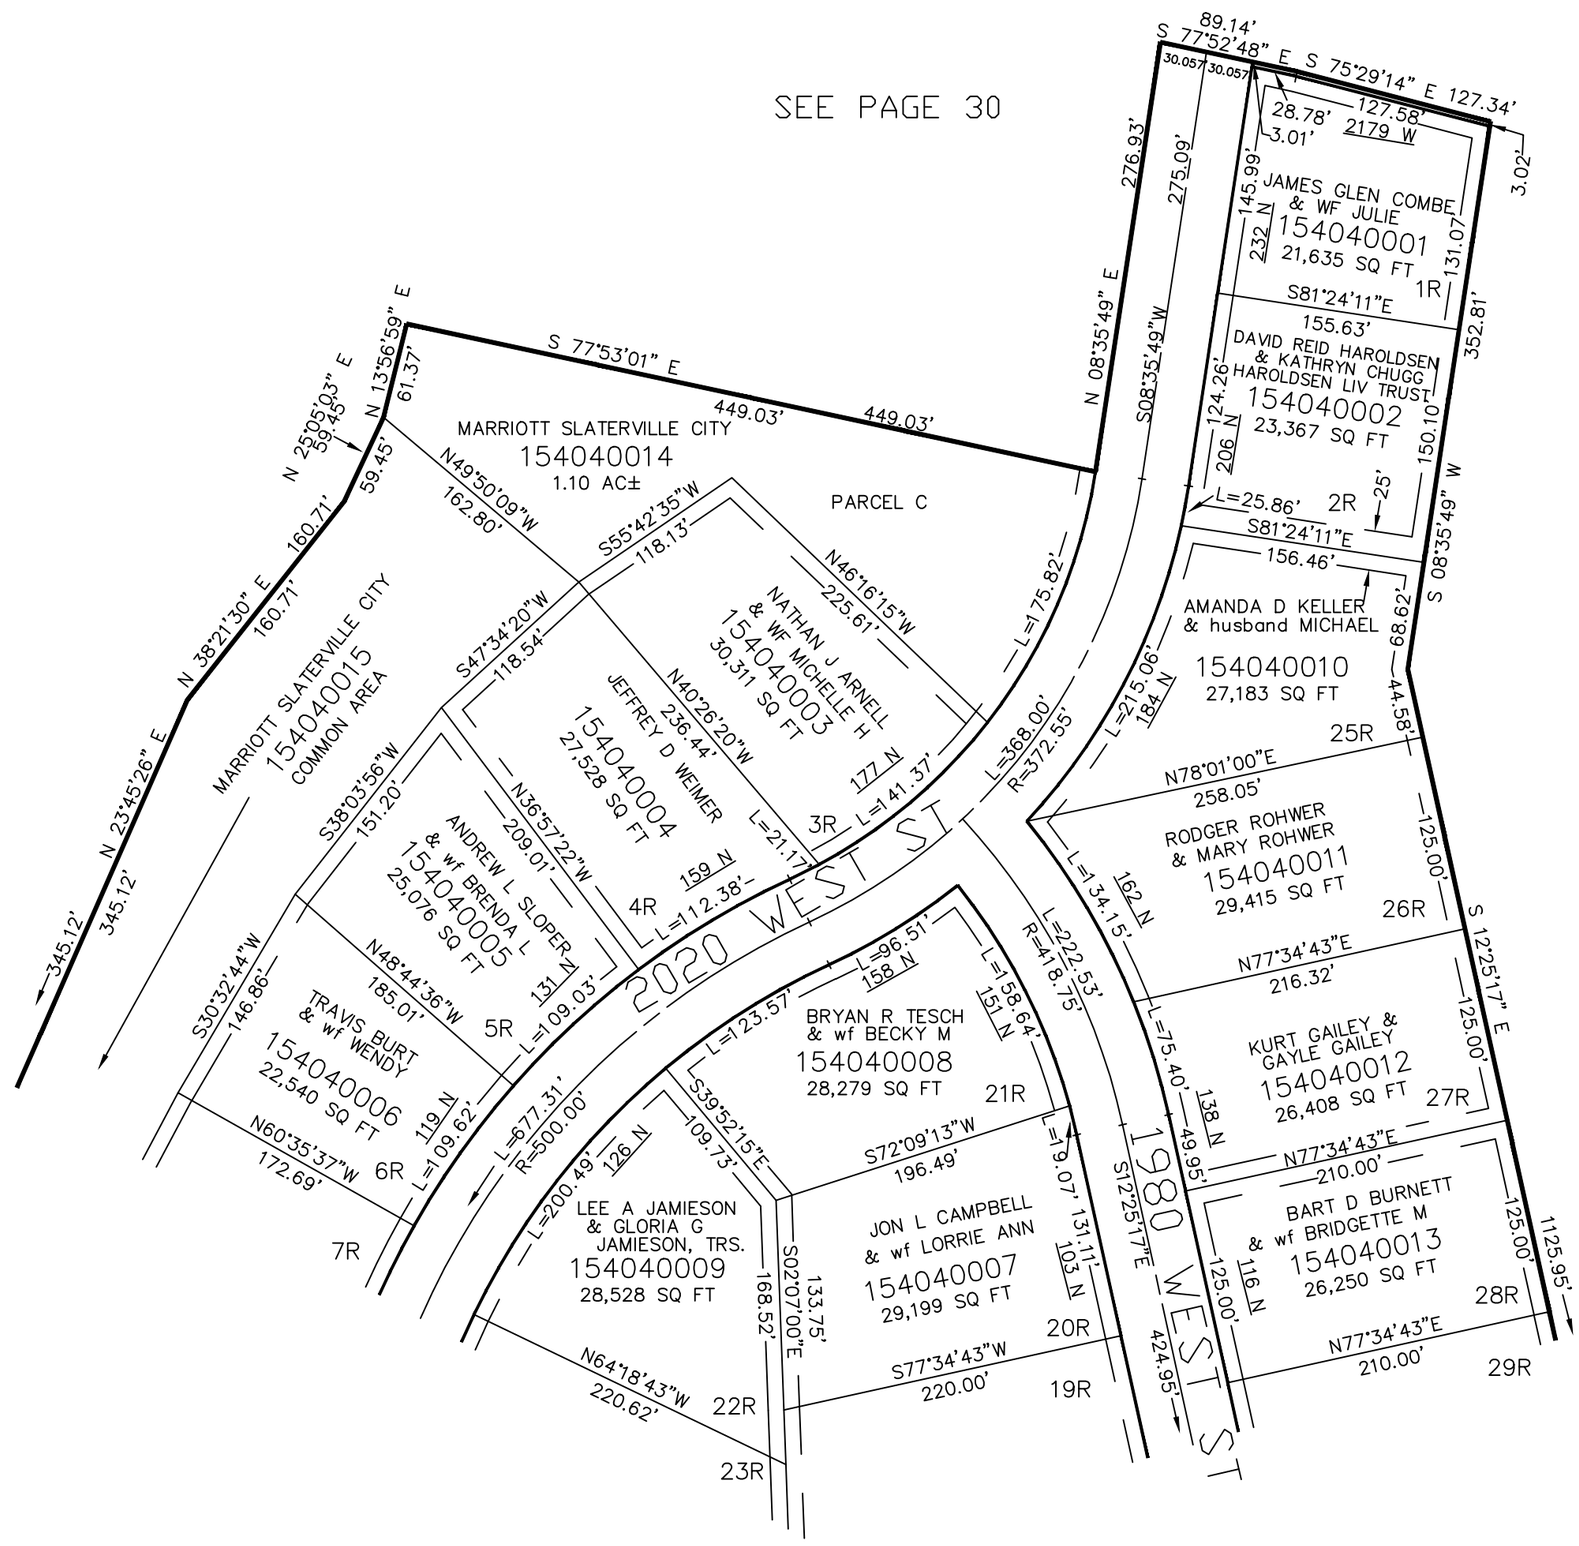

SEE PAGE 405

10' UTILITY & DRAINAGE EASEMENTS EACH SIDE OF PROPERTY LINES AS INDICATED BY DASHED LINES EXCEPT AS OTHERWISE SHOWN. SEE DEDICATION PLAT FOR ADDITIONAL EASEMENT INFORMATION

FOR COMPLETE ENG DATA SEE ORIGINAL DEDICATION PLAT IN BOOK 62, PAGE 12 OF RECORDS.