PART OF THE SE.1/4, OF SECTION 11, & PART OF THE NE.1/4, OF SECTION 14, T.6N., R.2W., S.L.B. & M.

SPENCER FARMS SUBDIVISION

IN MARRIOTT–SLATERVILLE CITY

TAXING UNIT: 409

SCALE 1" = 100'

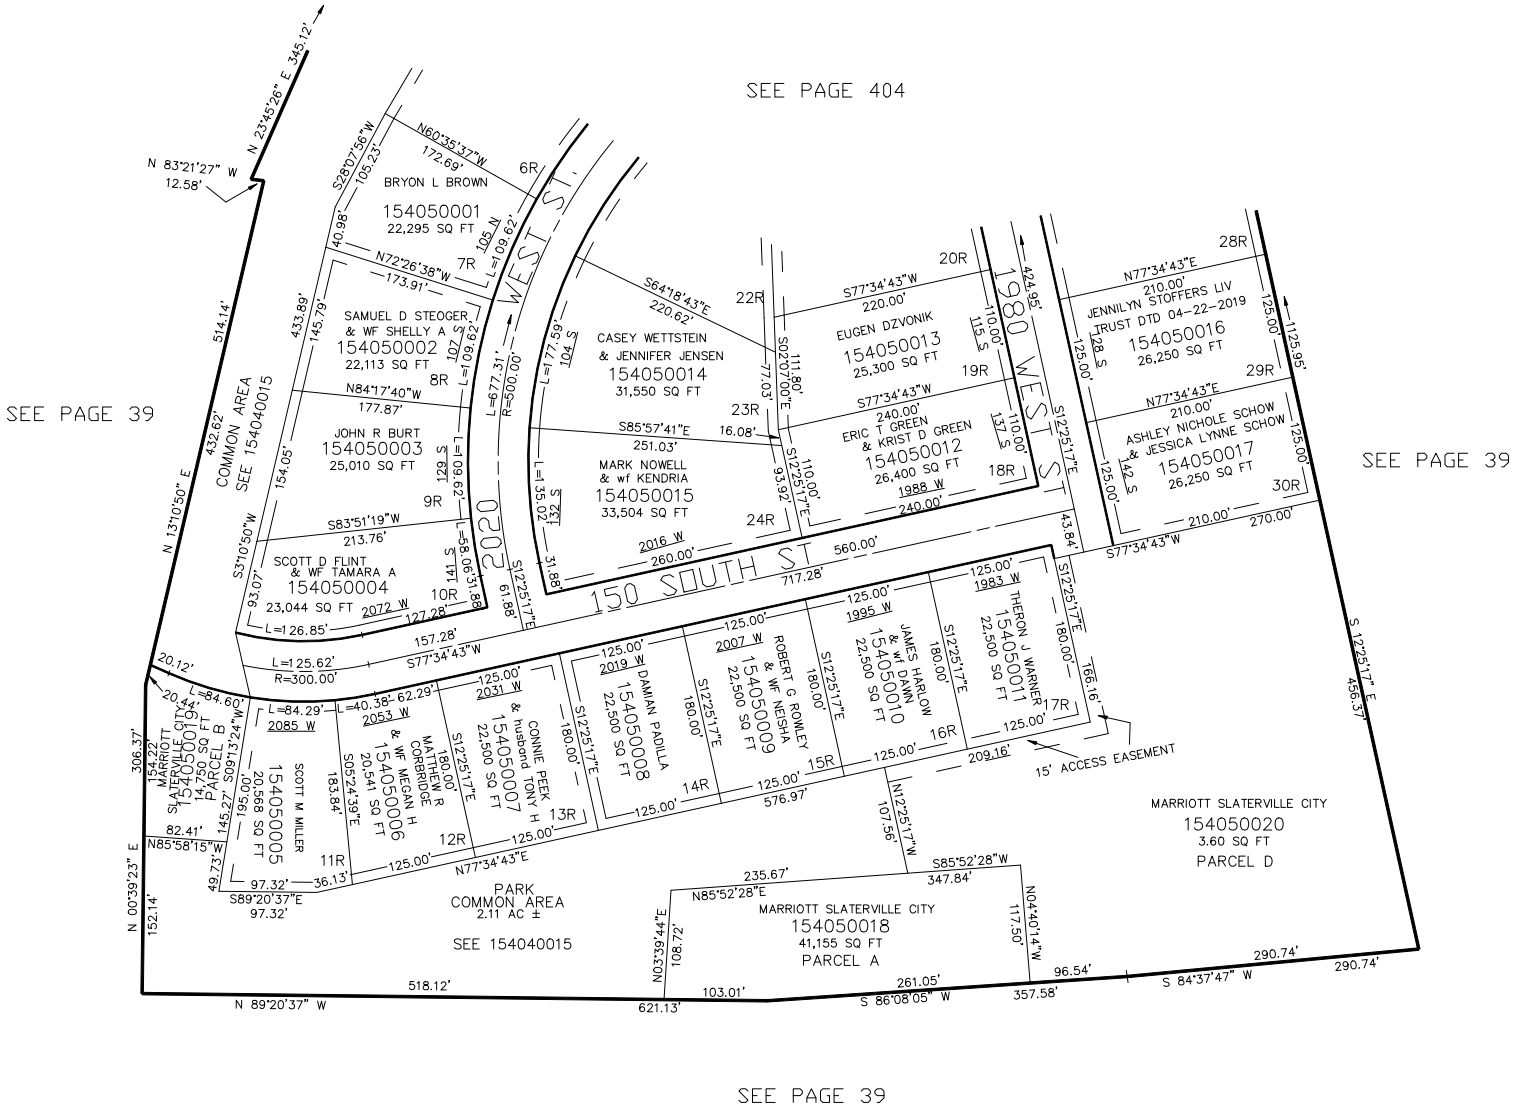

FOR COMPLETE ENG DATA SEE ORIGINAL DEDICATION PLAT IN BOOK 62, PAGE 12 OF RECORDS.

10' UTILITY & DRAINAGE EASEMENTS EACH SIDE OF PROPERTY LINES AS INDICATED BY DASHED LINES EXCEPT AS OTHERWISE SHOWN. SEE DEDICATION PLAT FOR ADDITIONAL EASEMENT INFORMATION

FOR TAX PURPOSES ONLY