PT OF THE NW 1/4 SEC 3 & NE 1/4 SEC 4 T.6N., R.2W., S.L.B. & M.
PT OF THE SE 1/4 OF SEC 33 & SW 1/4 SEC 34. T.7N., R.2W., S.L.B. & M.

HUNTER'S RUN SUBDIVISION

IN PLAIN CITY

TAXING UNIT: 21

SCALE 1" = 80'

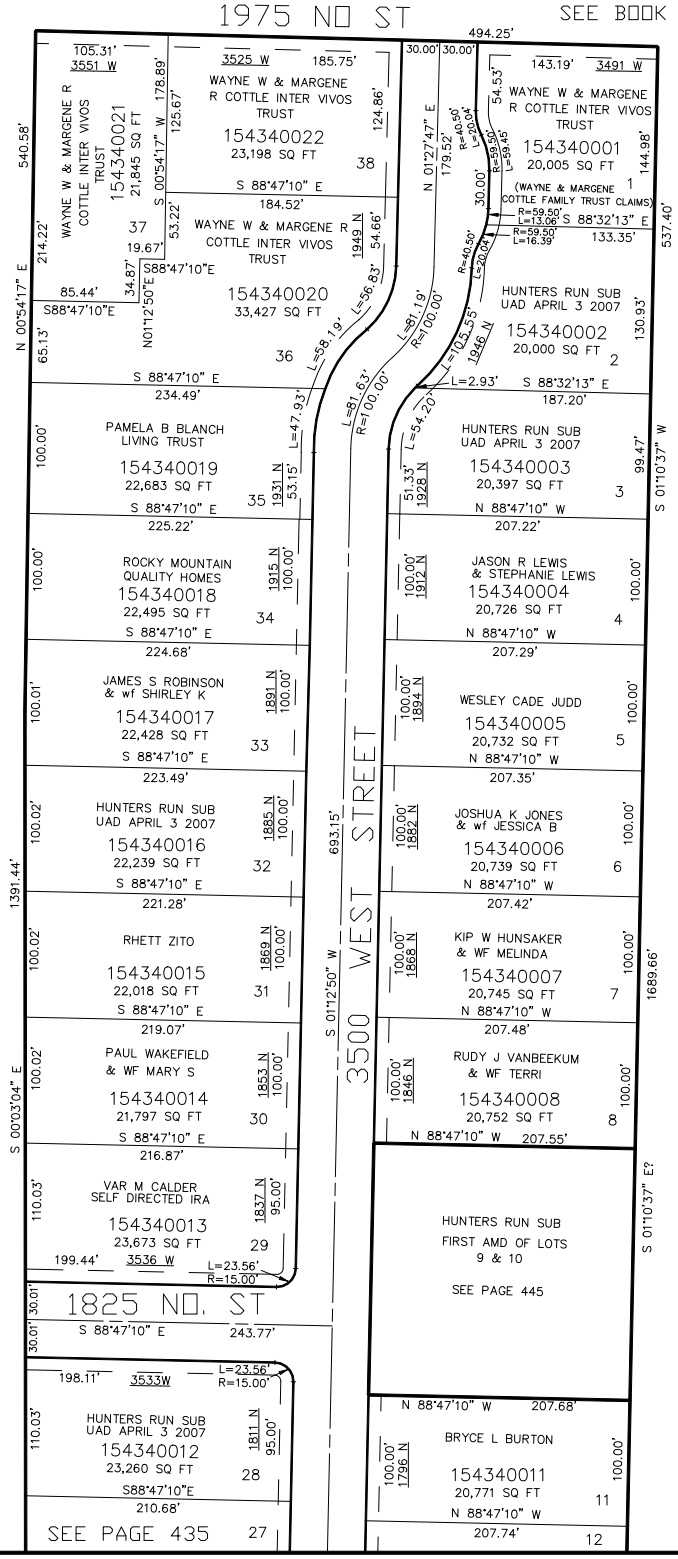

FOR BUILDABLE AREA AND SETBACKS SEE DEDICATION PLAT

10' UTILITY & DRAINAGE EASEMENTS EACH SIDE OF PROPERTY LINES AS INDICATED BY DASHED LINES EXCEPT AS OTHERWISE SHOWN.

FOR COMPLETE ENG DATA SEE ORIGINAL DEDICATION PLAT IN BOOK 65, PAGES 89 & 90 OF RECORDS.

LK 04-07