PART OF THE NE.1/4, OF SECTION 4 & PART OF THE NW.1/4, OF SECTION 3, T.6N., R.2W., S.L.B. & M.
PART OF THE SE.1/4 OF SECTION 33 & PART OF THE SW.1/4 OF SECTION 34. T.7N., R.2W., S.L.B. & M.

HUNTER'S RUN SUBDIVISION 1ST AMENDMENT LOTS 9 & 10

TAXING UNIT: 21

IN PLAIN CITY

SCALE 1" = 30'

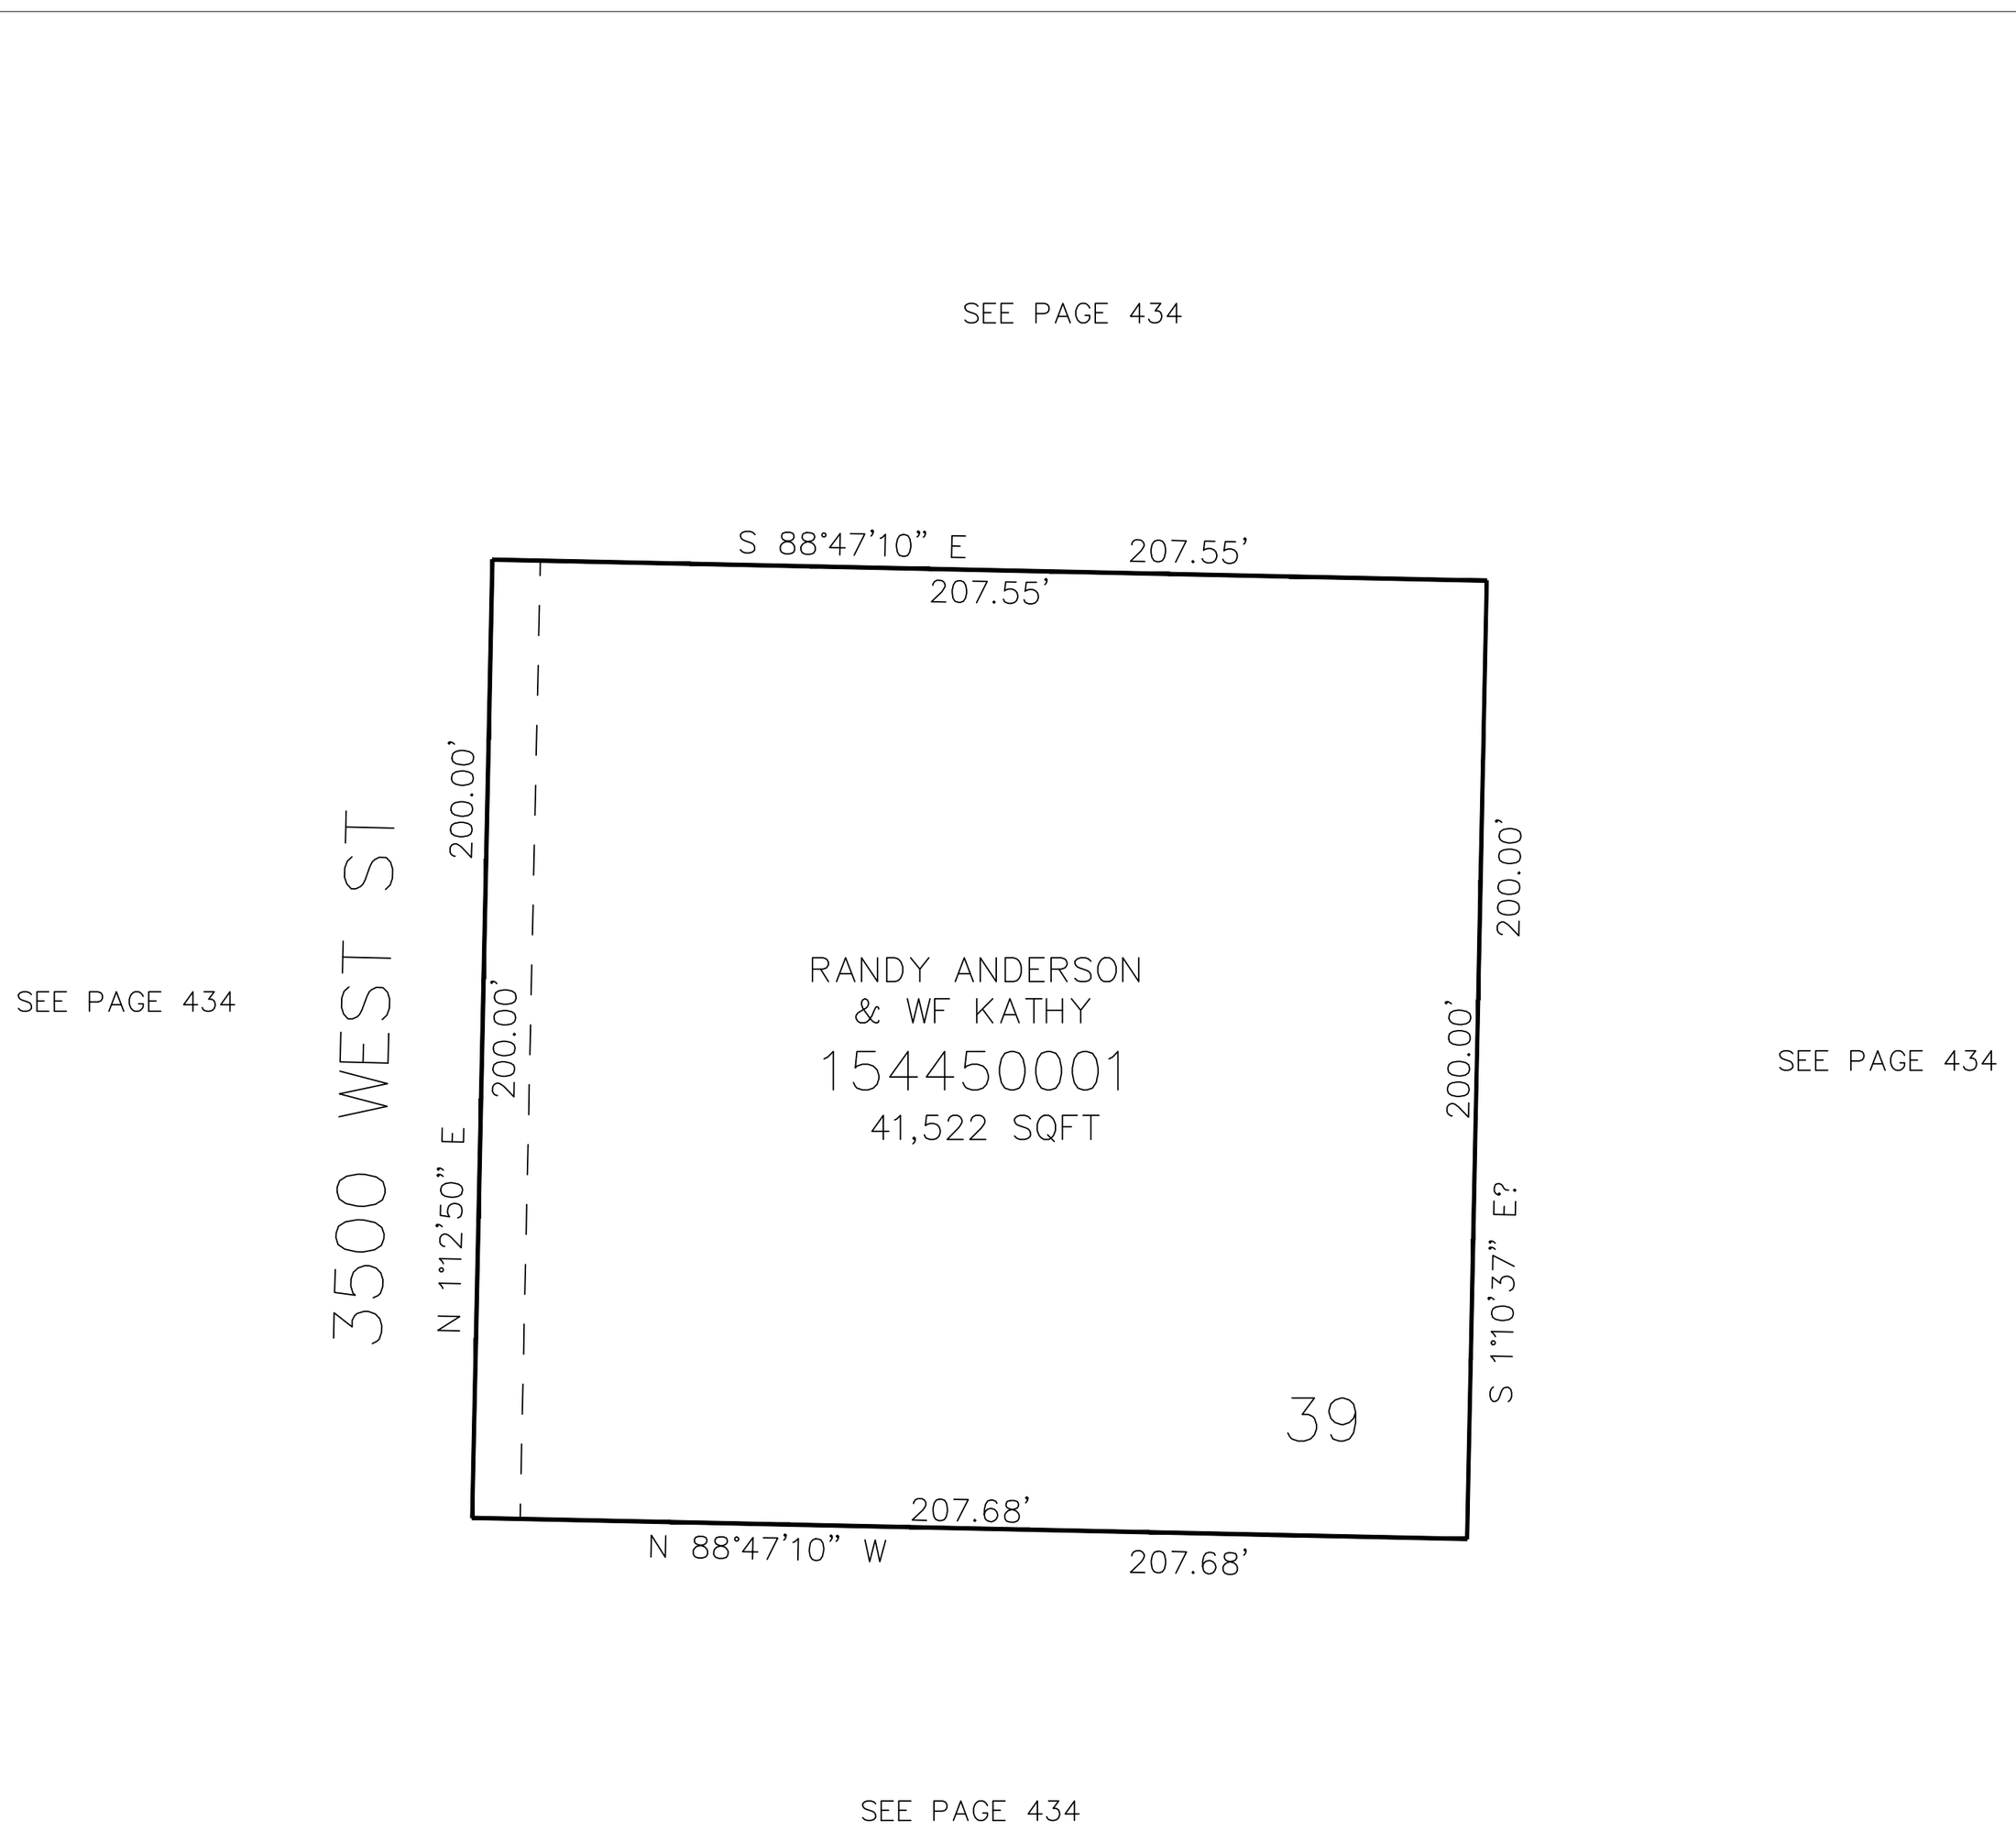

FOR COMPLETE ENG DATA SEE ORIGINAL DEDICATION PLAT IN BOOK 66, PAGE 59 OF RECORDS.

10' UTILITY & DRAINAGE EASEMENTS EACH SIDE OF PROPERTY LINES AS INDICATED BY DASHED LINES EXCEPT AS OTHERWISE SHOWN.