PART OF THE SW.1/4, OF SECTION 35, T.6N., R.2W., S.L.B. & M.

# DOXEY ACRES LOTS 5,6,7 1ST AMENDMENT

IN WEST HAVEN CITY

TAXING UNIT: 291

SCALE 1" = 60'

SEE PAGE 94

SEE PAGE 94

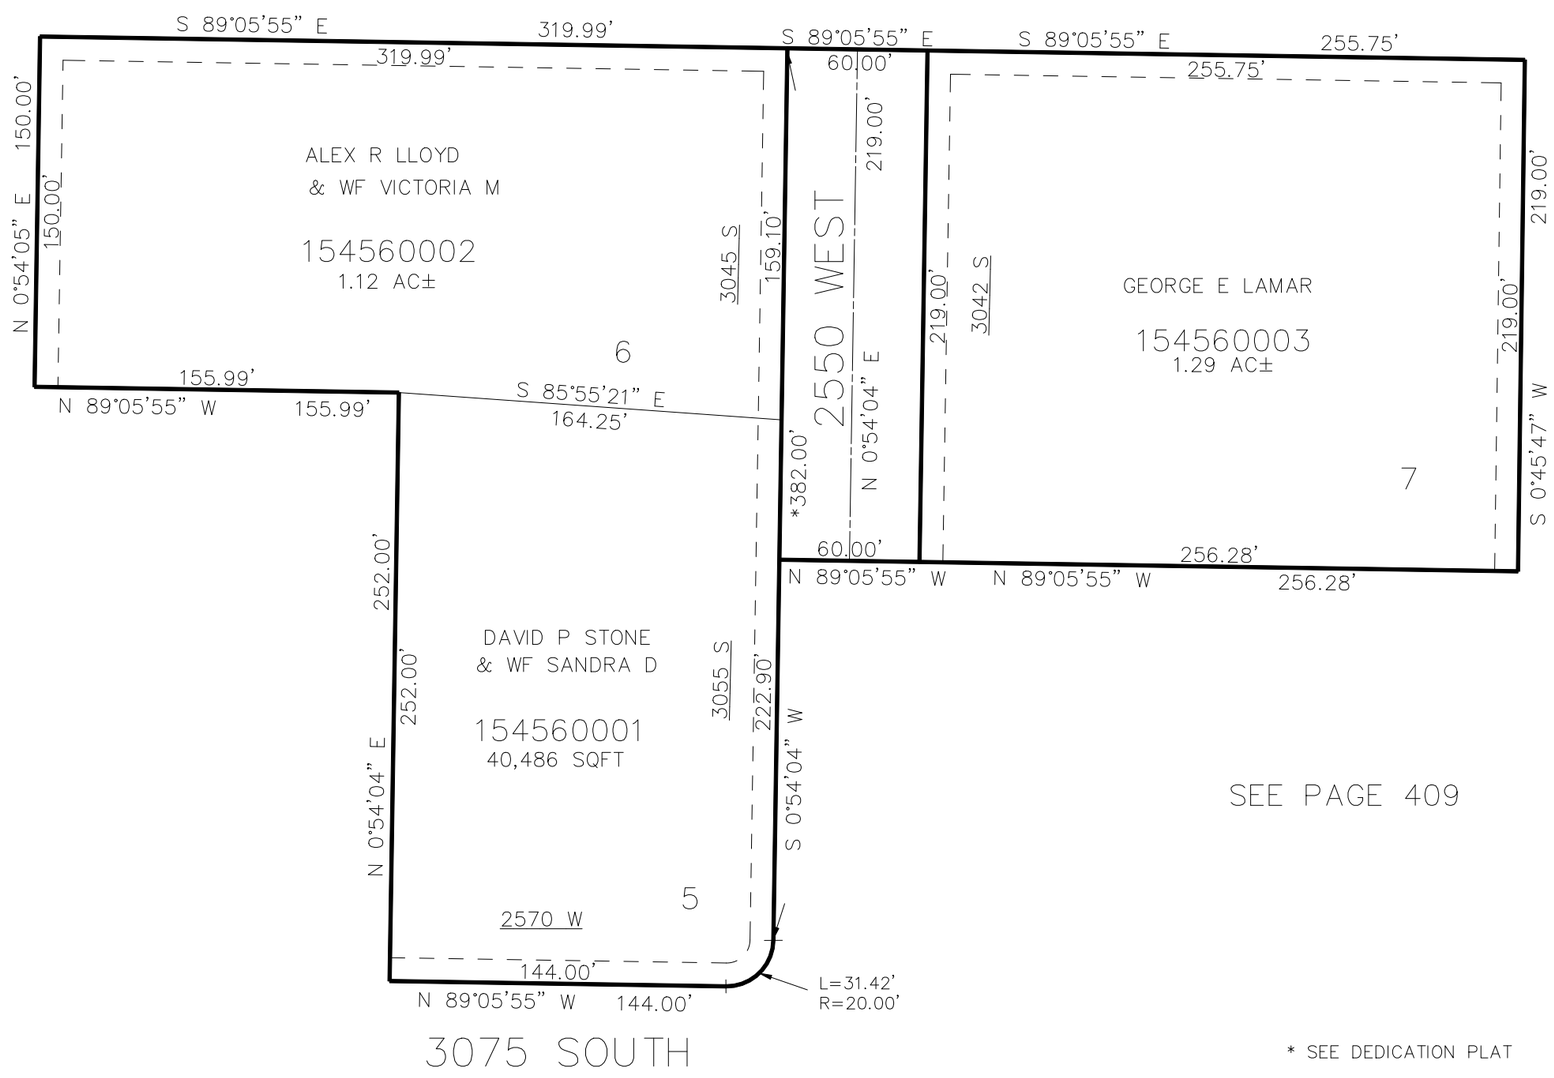


SEE PAGE 409

SEE PAGE 409

* SEE DEDICATION PLAT

FOR COMPLETE ENG DATA SEE ORIGINAL DEDICATION PLAT IN BOOK 67, PAGE 44 OF RECORDS.

10' UTILITY & DRAINAGE EASEMENTS EACH SIDE OF PROPERTY LINES AS INDICATED BY DASHED LINES EXCEPT AS OTHERWISE SHOWN.