PART OF THE SE.1/4, OF SECTION 26, T.6N.., R.2W.., S.L.B. & M.

THE VILLAGE AT CHILD FARM P.U.D. PHASE 1 1ST AMENDMENT (AMENDING PADS 21–28)

TAXING UNIT: 277

IN WEST HAVEN CITY

SCALE 1" = 1:30'

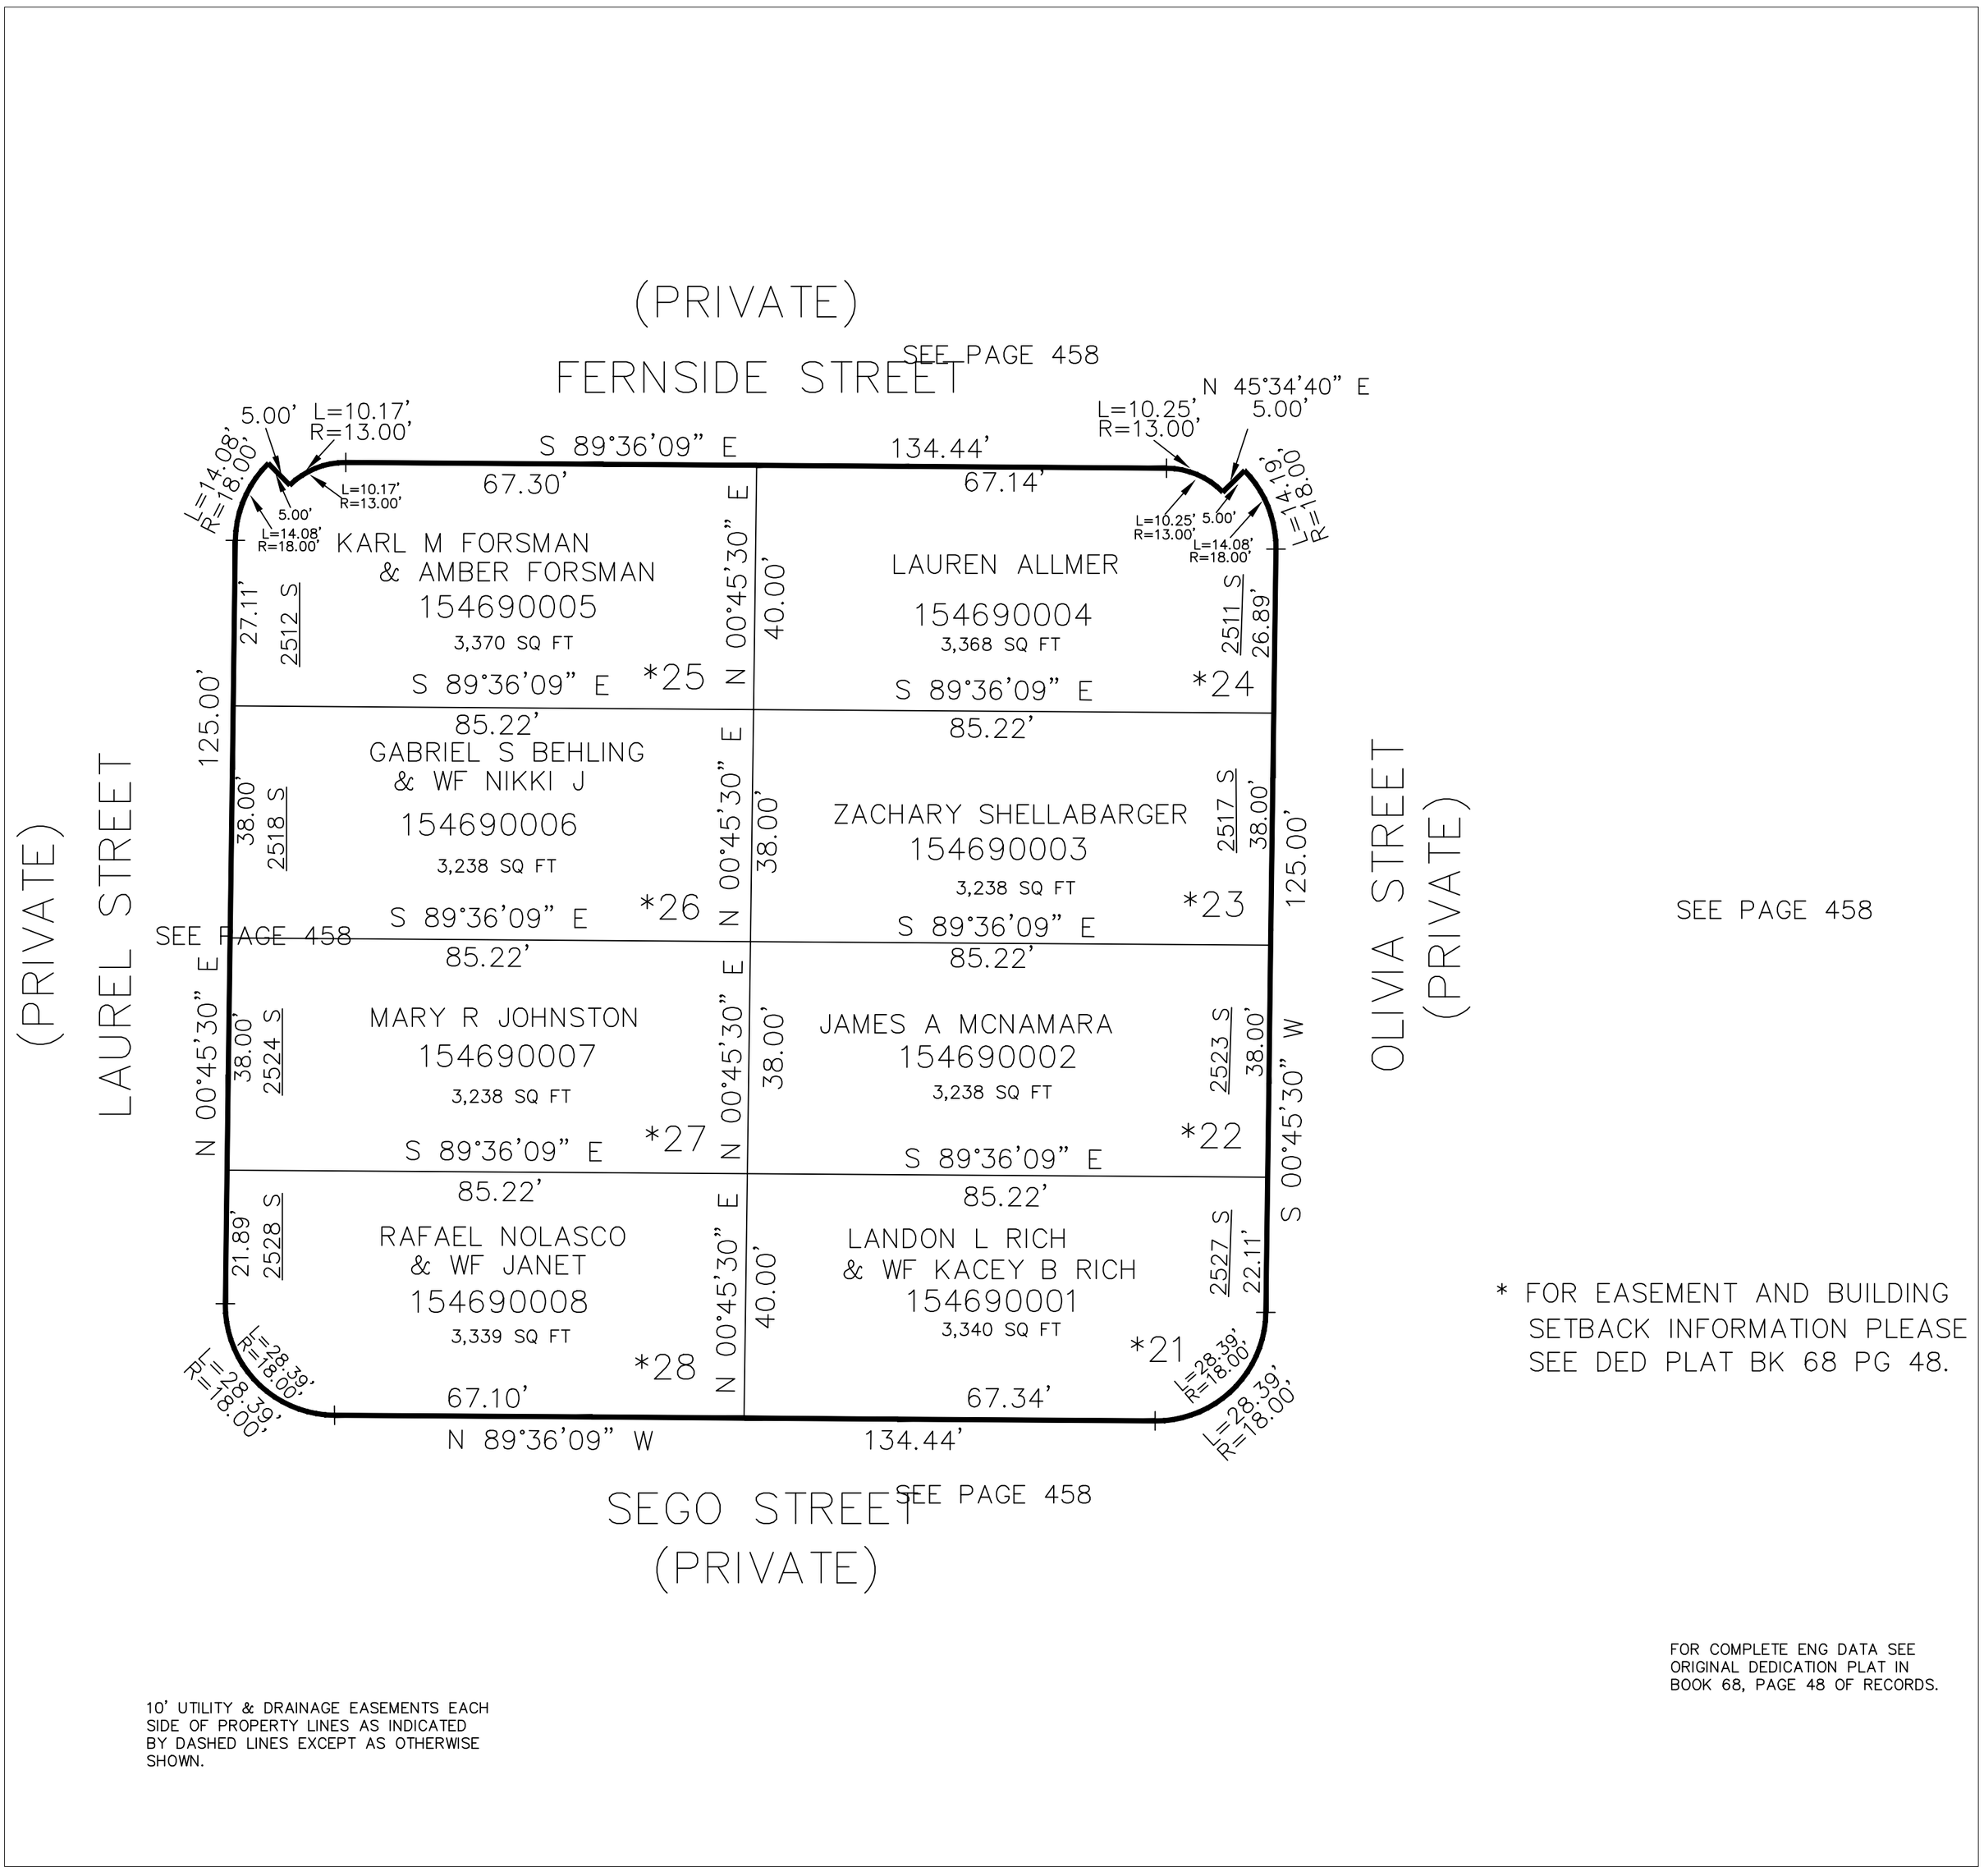

* FOR EASEMENT AND BUILDING SETBACK INFORMATION PLEASE SEE DED PLAT BK 68 PG 48.

FOR COMPLETE ENG DATA SEE ORIGINAL DEDICATION PLAT IN BOOK 68, PAGE 48 OF RECORDS.

10' UTILITY & DRAINAGE EASEMENTS EACH SIDE OF PROPERTY LINES AS INDICATED BY DASHED LINES EXCEPT AS OTHERWISE SHOWN.

JS 06–2008