PART OF THE NW. 1/4, OF SECTION 17, T.6N., R.2W., S.L.B. & M.

HUCKNALL TORKARD VILLAS

IN WEBER COUNTY

TAXING UNIT: 516

SCALE 1" = 50'

SEE PAGE 48

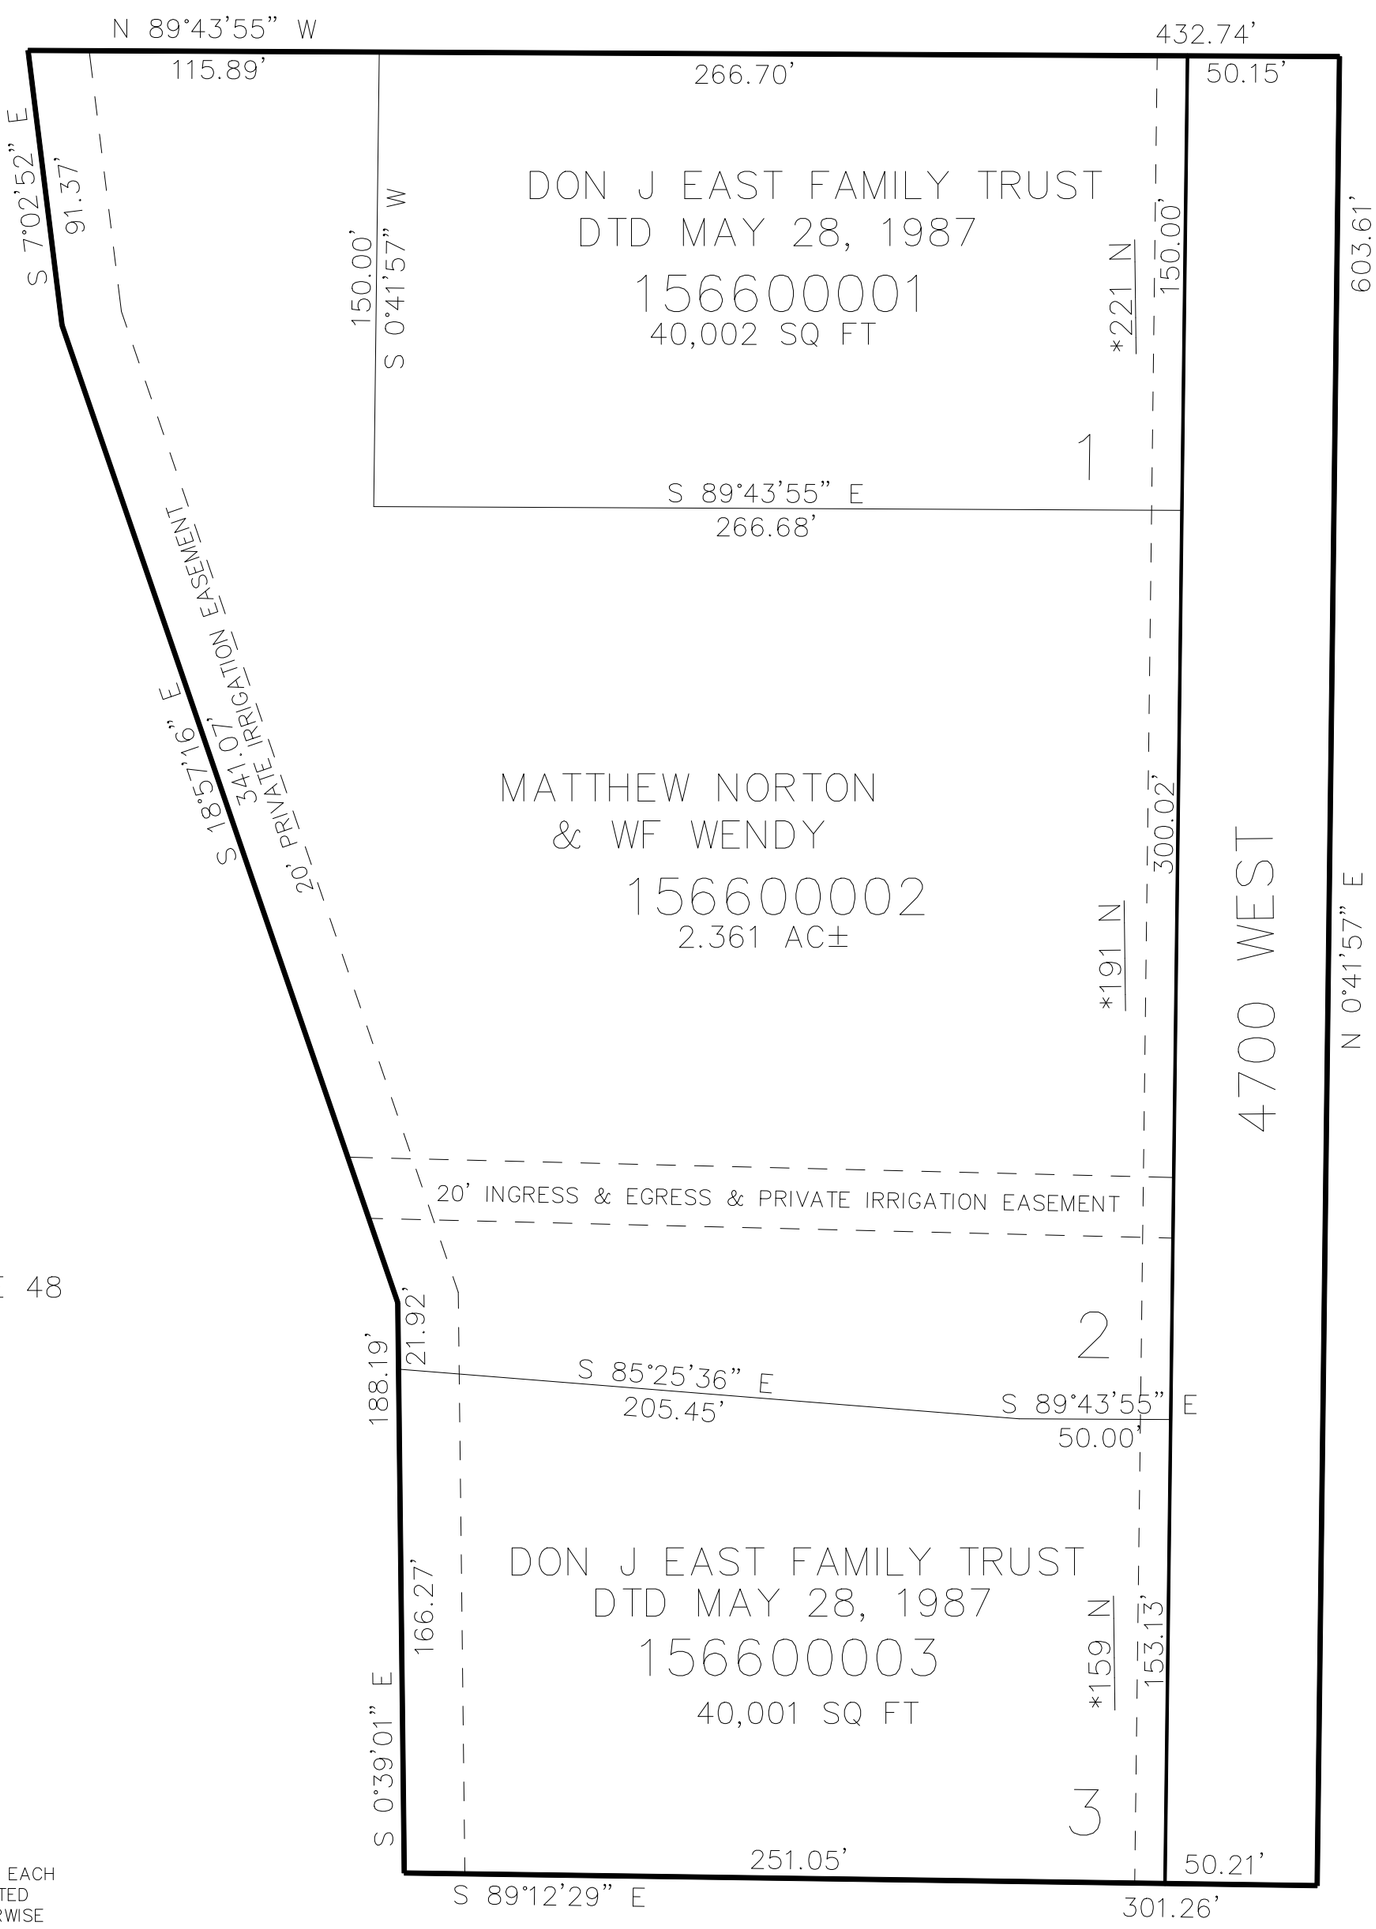

SEE PAGE 48

SEE PAGE 48

10' UTILITY & DRAINAGE EASEMENTS EACH SIDE OF PROPERTY LINES AS INDICATED BY DASHED LINES EXCEPT AS OTHERWISE SHOWN.

FOR COMPLETE ENG DATA SEE ORIGINAL DEDICATION PLAT IN BOOK 83, PAGE 45 OF RECORDS.

*ADDRESS CHANGE AFFIDAVIT E#2936162

SEE PAGE 48