PART OF THE NW. 1/4, OF SECTION 28, T.6N., R.2W., S.L.B. & M.

SUNSET EQUESTRIAN CLUSTER SUBDIVISION PHASE 1

IN WEBER COUNTY

TAXING UNIT: 514

SCALE 1" = 200'

SEE PAGE 78-4

SEE PAGE 80

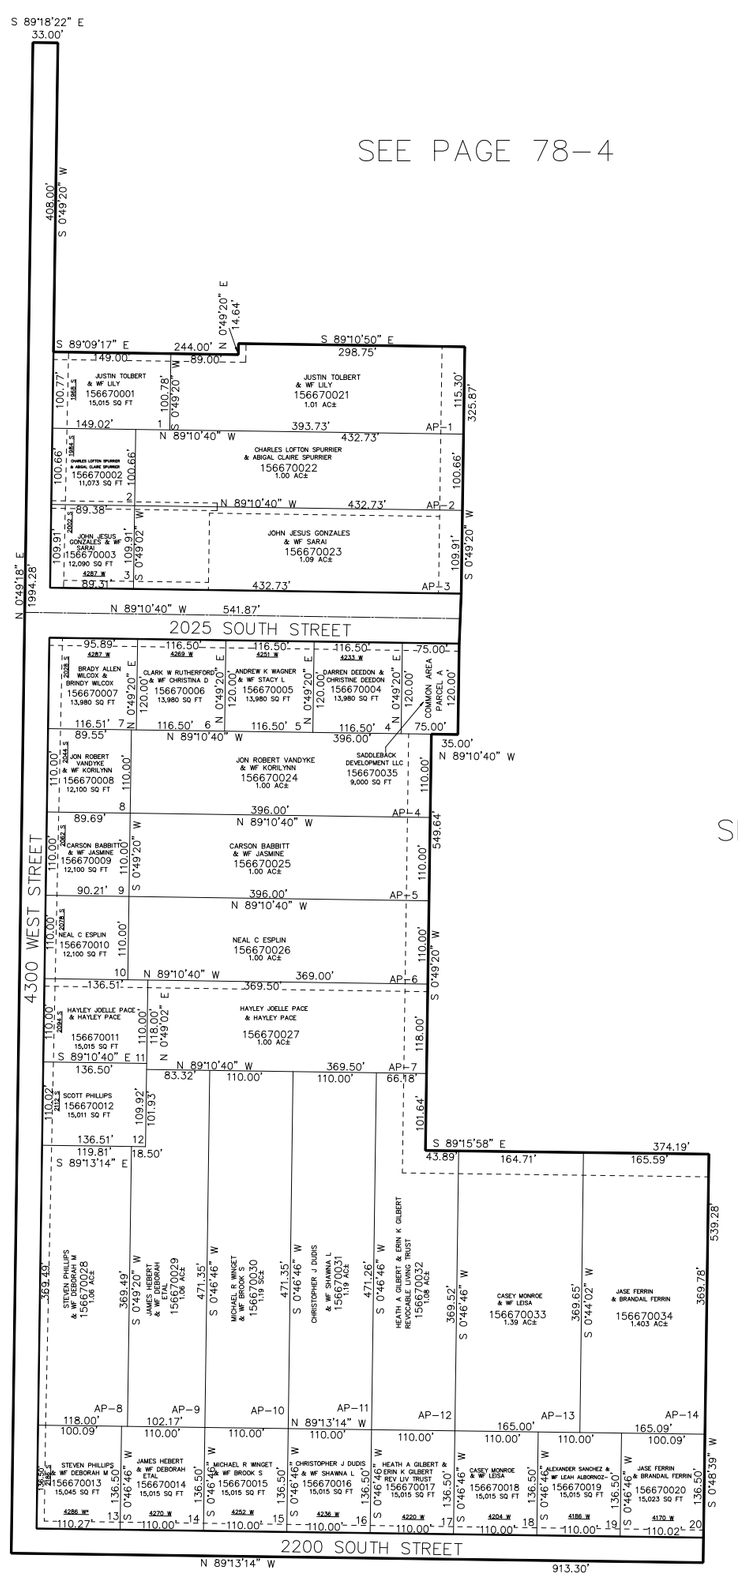

SEE PAGE 78-4

SEE PAGE 78-4

10' UTILITY & DRAINAGE EASEMENTS EACH SIDE OF PROPERTY LINES AS INDICATED BY DASHED LINES EXCEPT AS OTHERWISE SHOWN.

*ADDRESS CHANGE E#3251298

FOR COMPLETE ENG DATA SEE ORIGINAL DEDICATION PLAT IN BOOK 83, PAGE 70 OF RECORDS.

FOR TAX PURPOSES ONLY