PART OF THE N. 1/2, OF SECTION 35, T.6N., R.2W., S.L.B. & M.

SYCAMORE PLACE PHASE 2 SUBDIVISION

IN WEST HAVEN CITY

TAXING UNIT: 277, 281

SCALE 1" = 50'

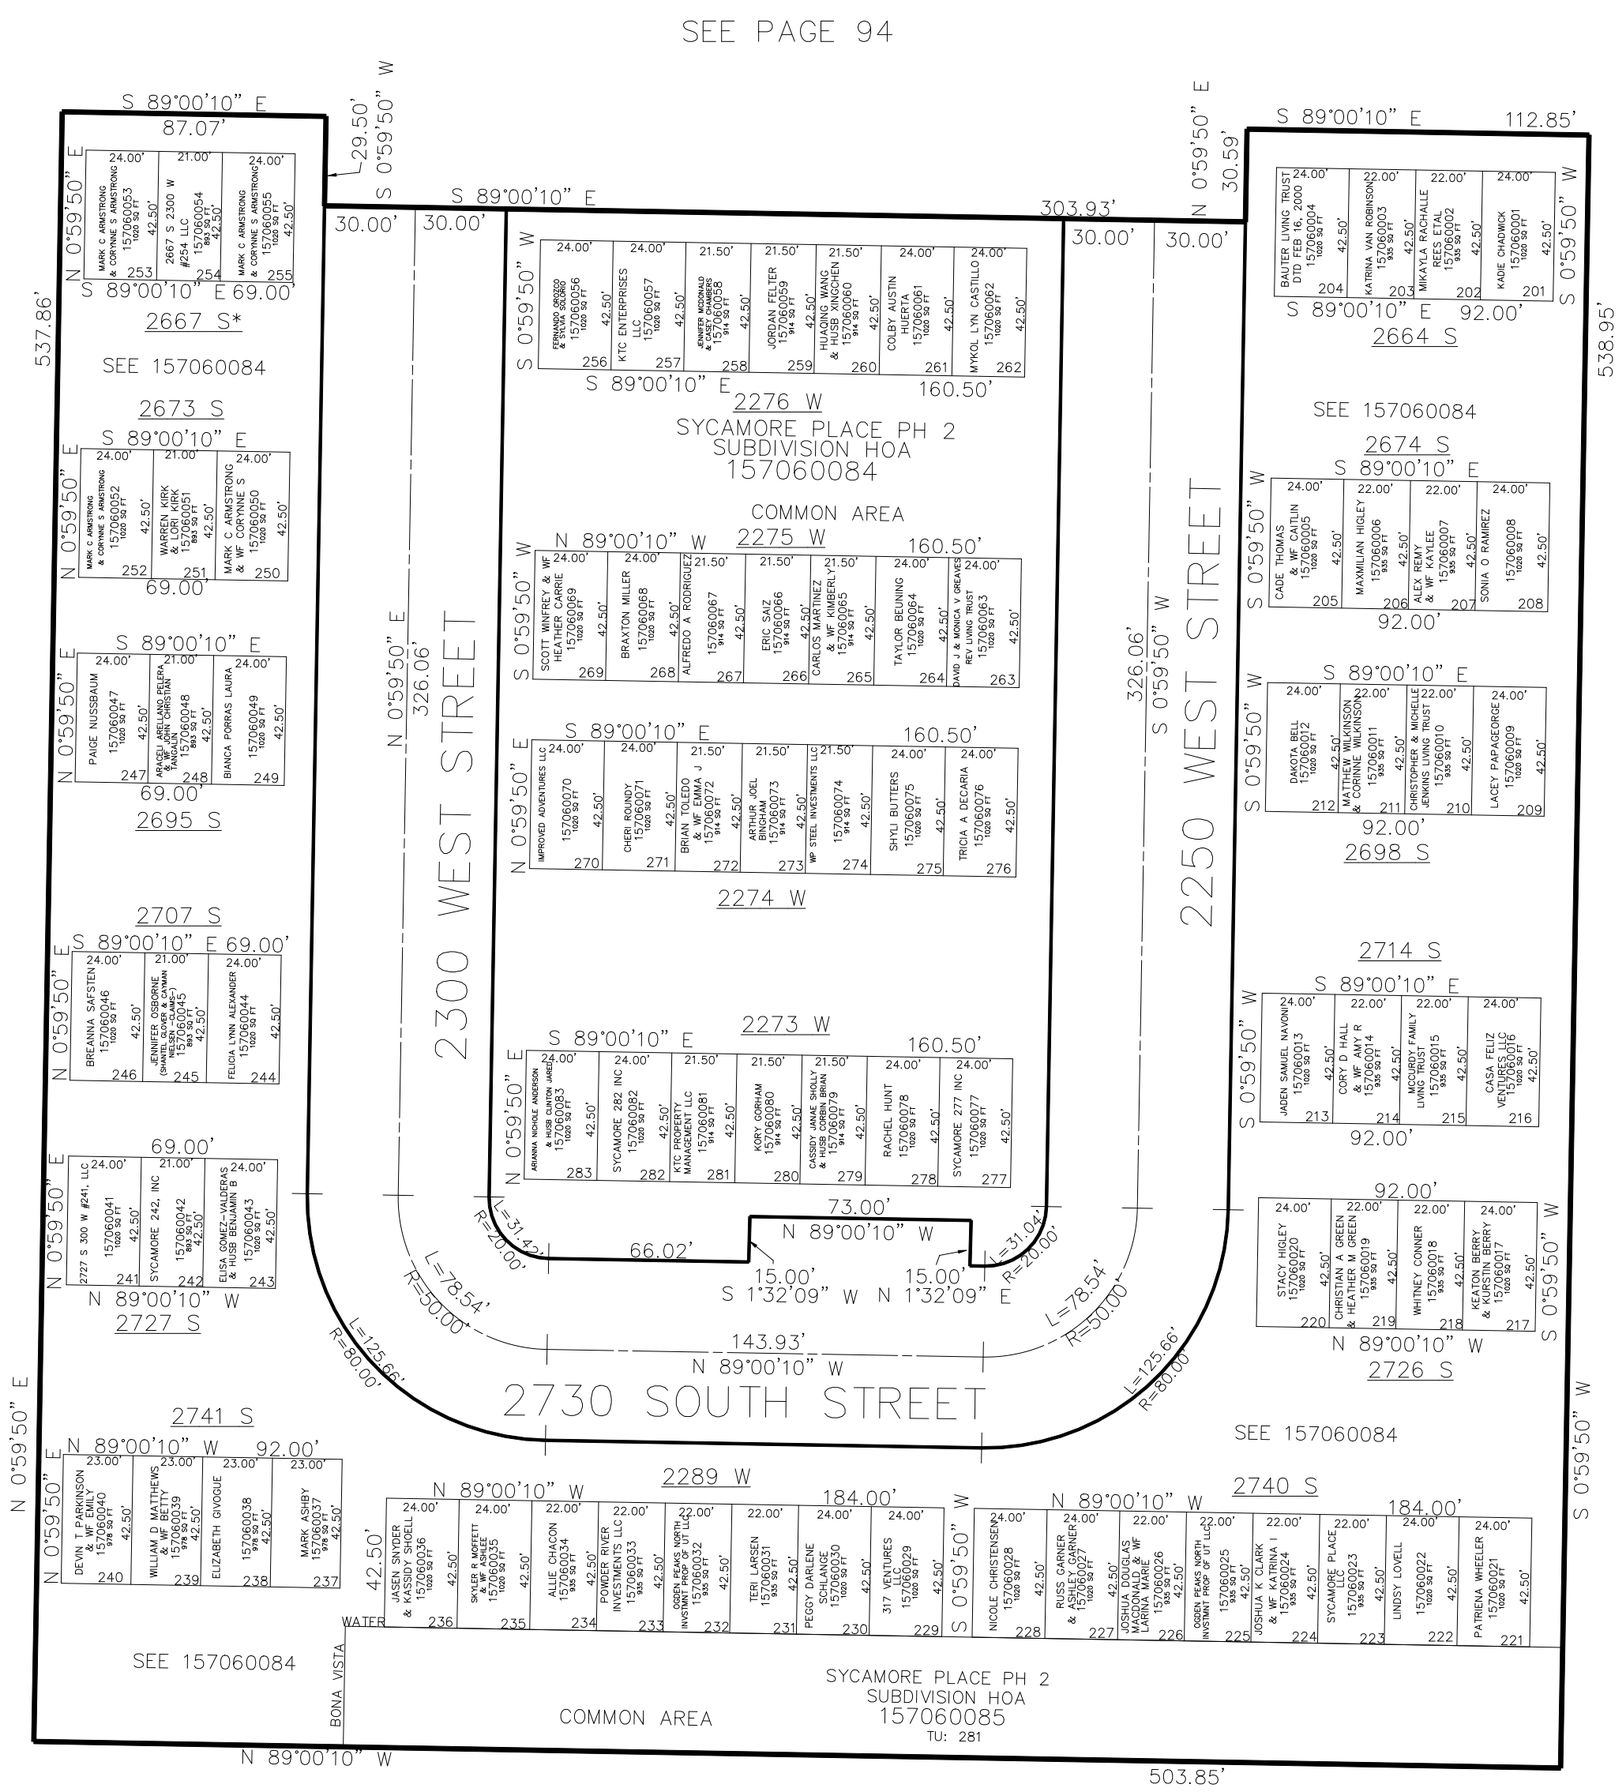

10' UTILITY & DRAINAGE EASEMENTS EACH SIDE OF PROPERTY LINES AS INDICATED BY DASHED LINES EXCEPT AS OTHERWISE SHOWN.

*ADDRESS AFFIDAVIT E#3036926,3036927,3036928,3036929 E#3036930,3036931

FOR COMPLETE ENG DATA SEE ORIGINAL DEDICATION PLAT IN BOOK 86, PAGE 77 OF RECORDS.

SEE PAGE 94

FOR TAX PURPOSES ONLY