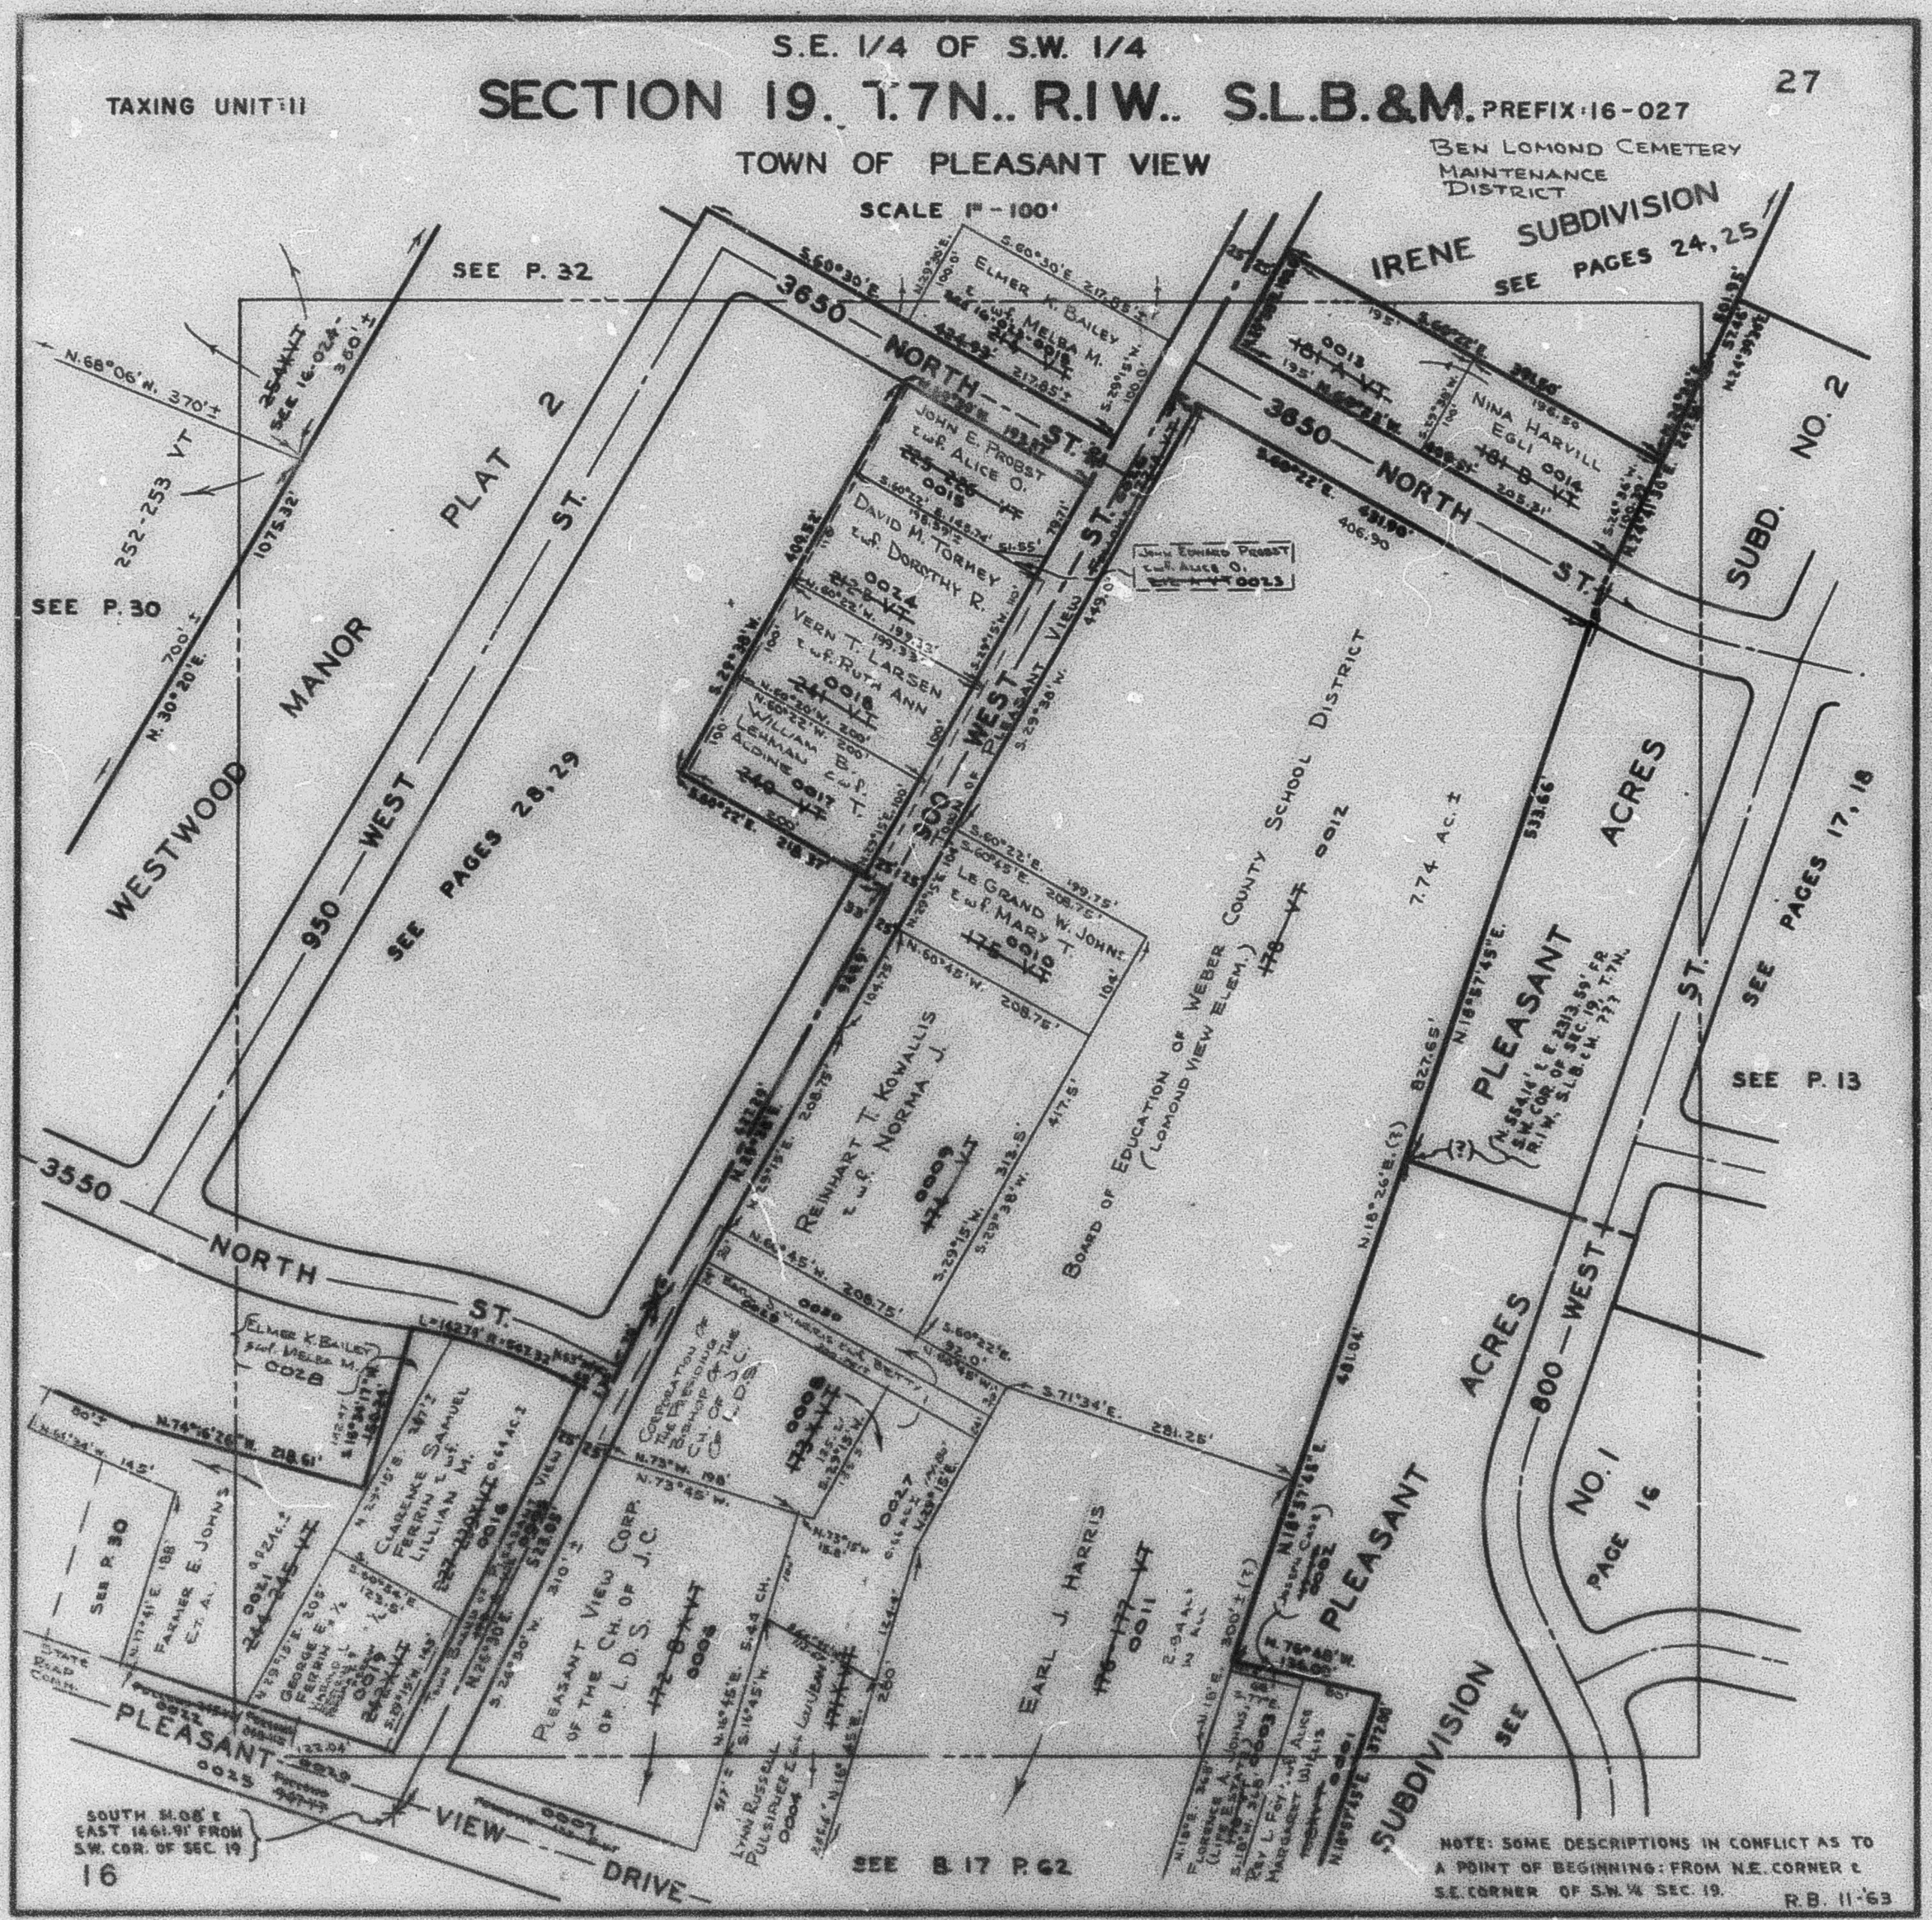
S.E. 1/4 OF S.W. 1/4
SECTION 19. T.7N.. R.1W.. S.L.B.&M. PREFIX 16-027
27
TAXING UNIT 11
TOWN OF PLEASANT VIEW
SCALE 1" - 100'
BEN LOMOND CEMETERY MAINTENANCE DISTRICT
IRENE SUBDIVISION
SEE PAGES 24, 25
SEE P. 32
SEE P. 30
SEE PAGES 28, 29
SEE PAGES 17, 18
SEE P. 13
SEE P. 30
SEE B. 17 P. 62
WESTWOOD MANOR
PLAT 2
3650 NORTH ST.
3550 NORTH ST.
950 WEST
800 WEST
PLEASANT VIEW DRIVE
PLEASANT ACRES
PLEASANT ACRES SUBDIVISION NO. 1
PAGE 16
SUBD. NO. 2
BOARD OF EDUCATION OF WEBER COUNTY SCHOOL DISTRICT (LOMOND VIEW ELEM.)
7.74 Ac. ±
ELMER K. BAILEY
JOHN E. PROBST
DAVID M. TORMEY
VERN T. LARSEN
LE GRAND W. JOHNS
REINHART T. KOWALLIS
NINA HARVILL EGLI
CLARENCE FERRIN
PLEASANT VIEW CORP. OF THE CH. OF J.C. OF L.D.S.
EARL J. HARRIS
SOUTH 14.08' ± EAST 1461.91' FROM S.W. COR. OF SEC. 19
16
NOTE: SOME DESCRIPTIONS IN CONFLICT AS TO A POINT OF BEGINNING: FROM N.E. CORNER & S.E. CORNER OF S.W. 1/4 SEC. 19.
R.B. 11-'63