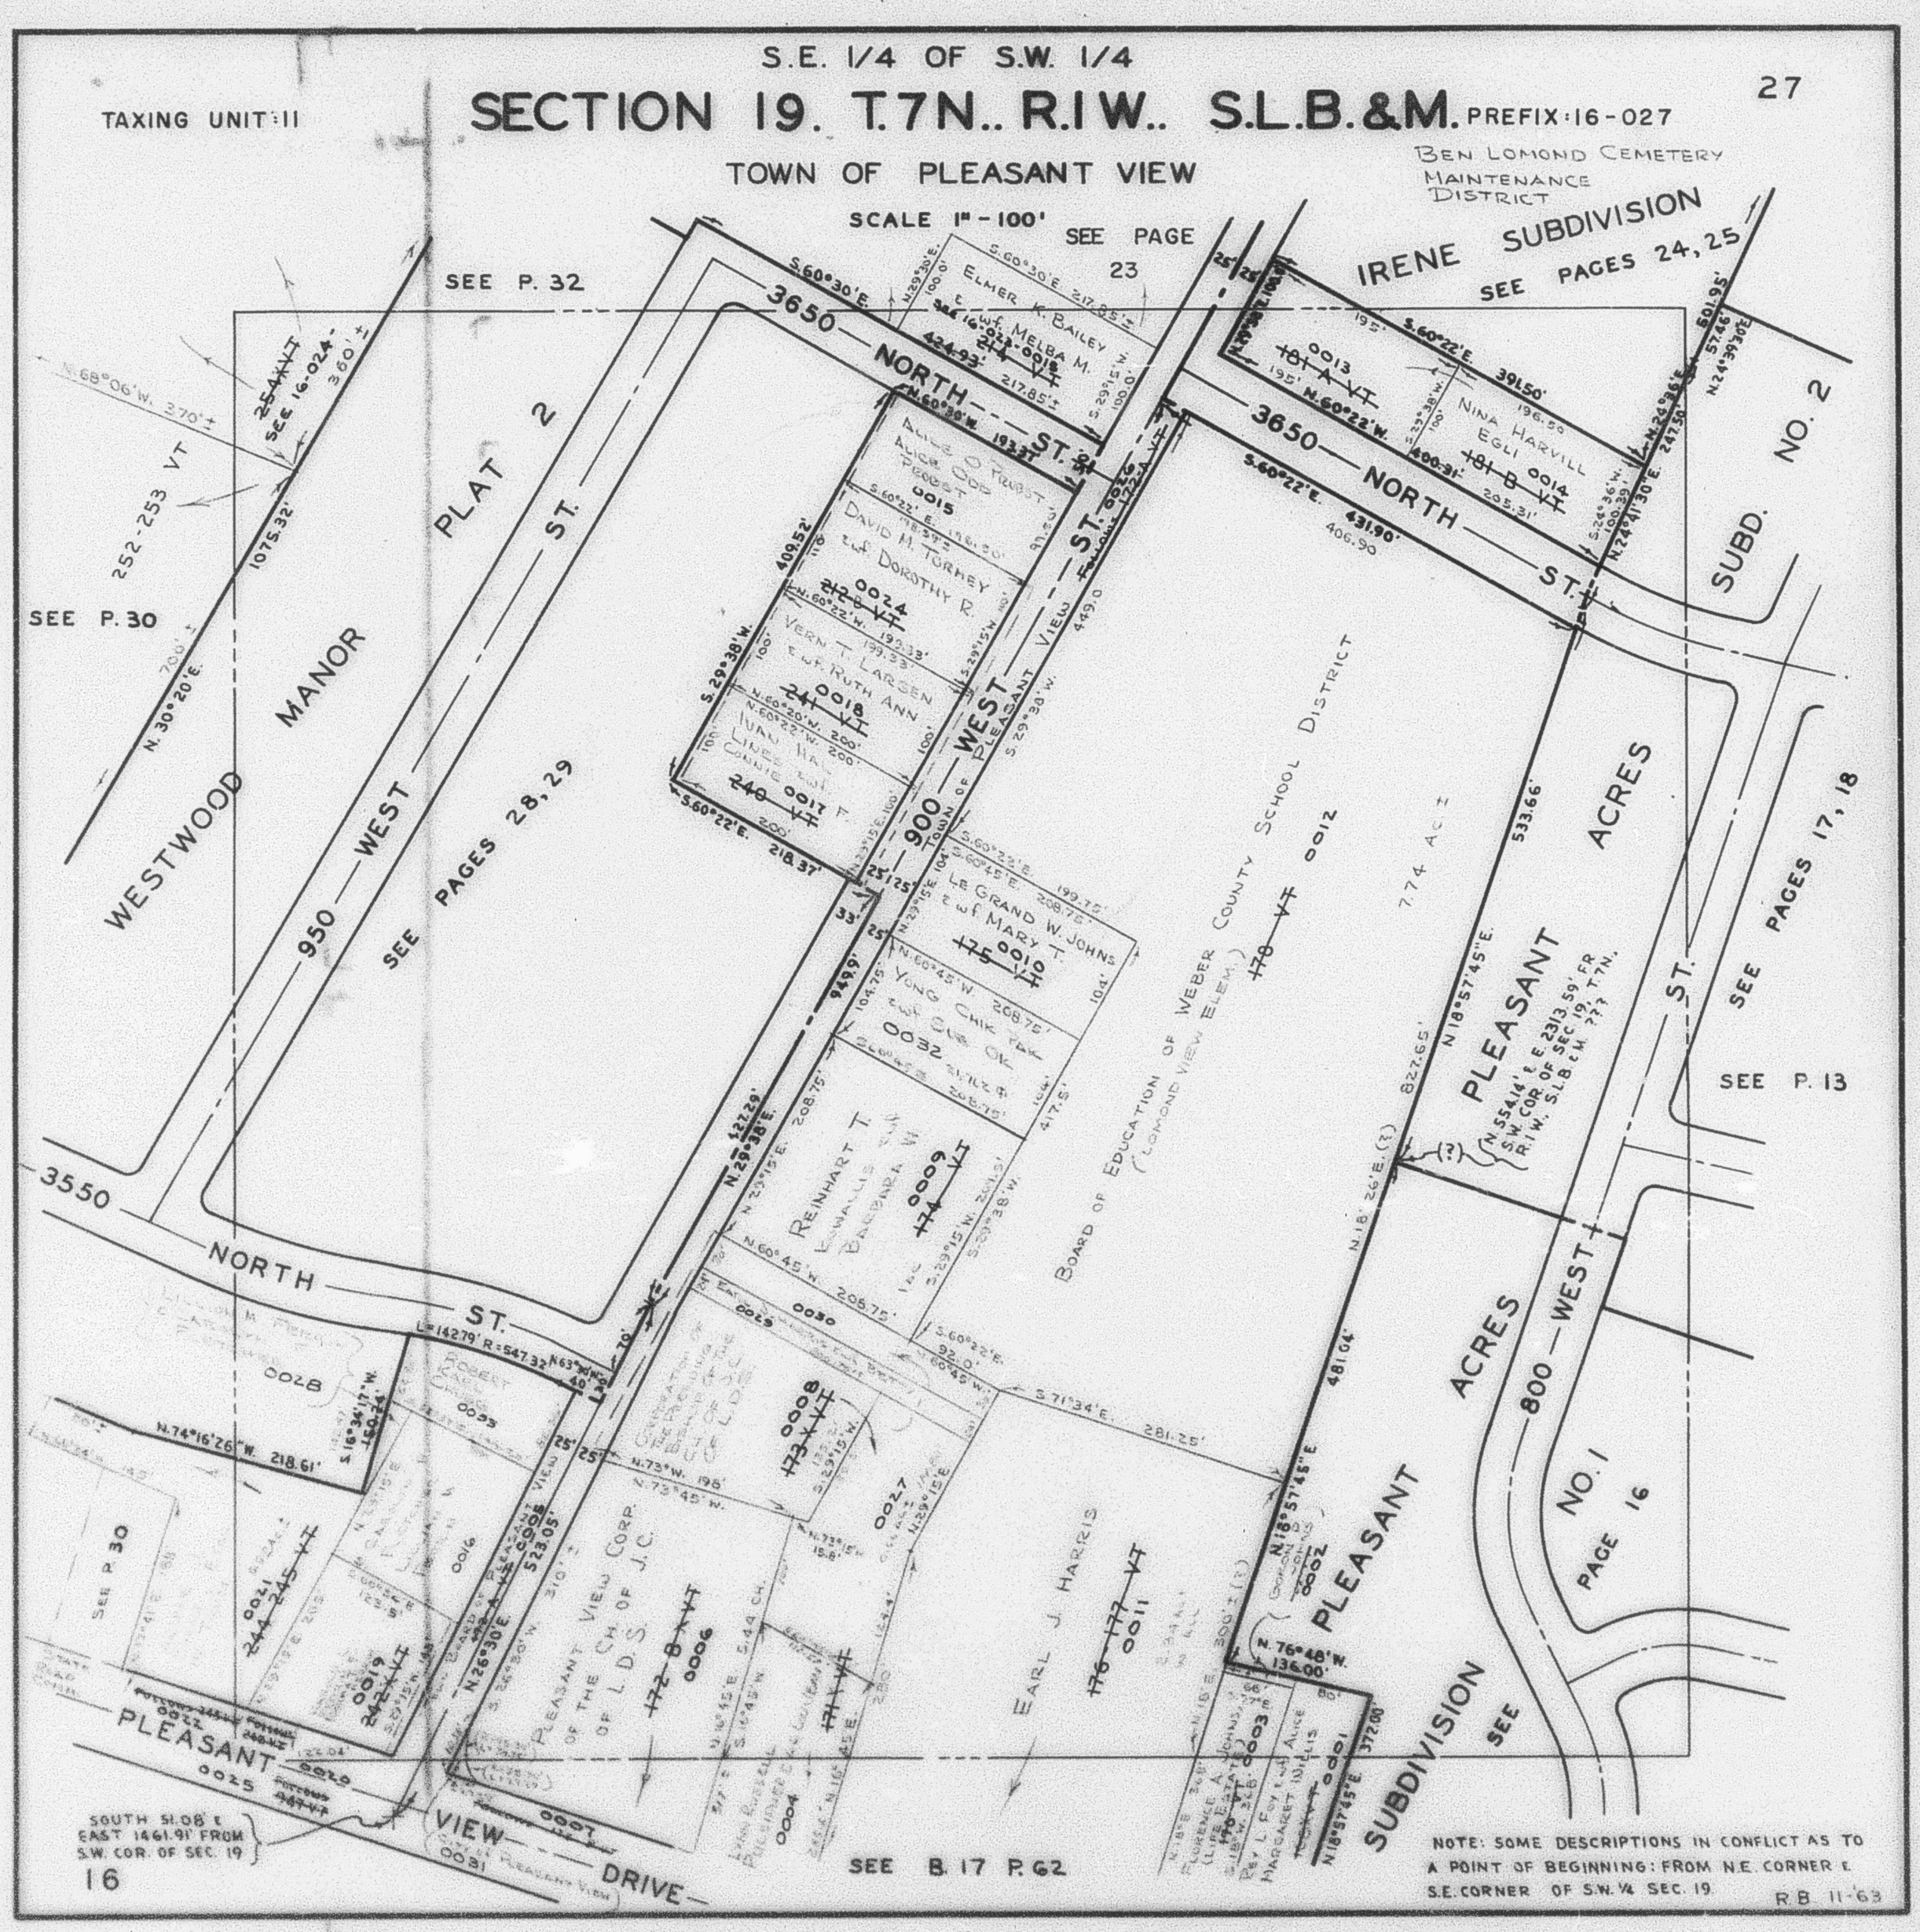
S.E. 1/4 OF S.W. 1/4
SECTION 19. T.7N.. R.1W.. S.L.B.&M.
PREFIX: 16-027
27
TAXING UNIT: 11
TOWN OF PLEASANT VIEW
SCALE 1" - 100'
BEN LOMOND CEMETERY MAINTENANCE DISTRICT
SEE PAGE 23
SEE P. 32
IRENE SUBDIVISION
SEE PAGES 24, 25
SEE P. 30
WESTWOOD MANOR
PLAT 2
950 WEST
SEE PAGES 28, 29
3650 NORTH ST.
900 WEST
TOWN OF PLEASANT VIEW
3650 NORTH ST.
SUBD. NO. 2
BOARD OF EDUCATION OF WEBER COUNTY SCHOOL DISTRICT
(LOMOND VIEW ELEM.)
7.74 Ac ±
PLEASANT ACRES
533.66'
800 WEST
SEE PAGES 17, 18
SEE P. 13
3550 NORTH ST.
PLEASANT VIEW DRIVE
PLEASANT VIEW CORP. OF THE CH. OF L.D.S.
EARL J. HARRIS
PLEASANT ACRES SUBDIVISION NO. 1
PAGE 16
SEE P. 30
SOUTH 51.08' & EAST 1461.91' FROM S.W. COR. OF SEC. 19
16
SEE B. 17 P. 62
NOTE: SOME DESCRIPTIONS IN CONFLICT AS TO A POINT OF BEGINNING: FROM N.E. CORNER & S.E. CORNER OF S.W. 1/4 SEC. 19
R.B. 11-63